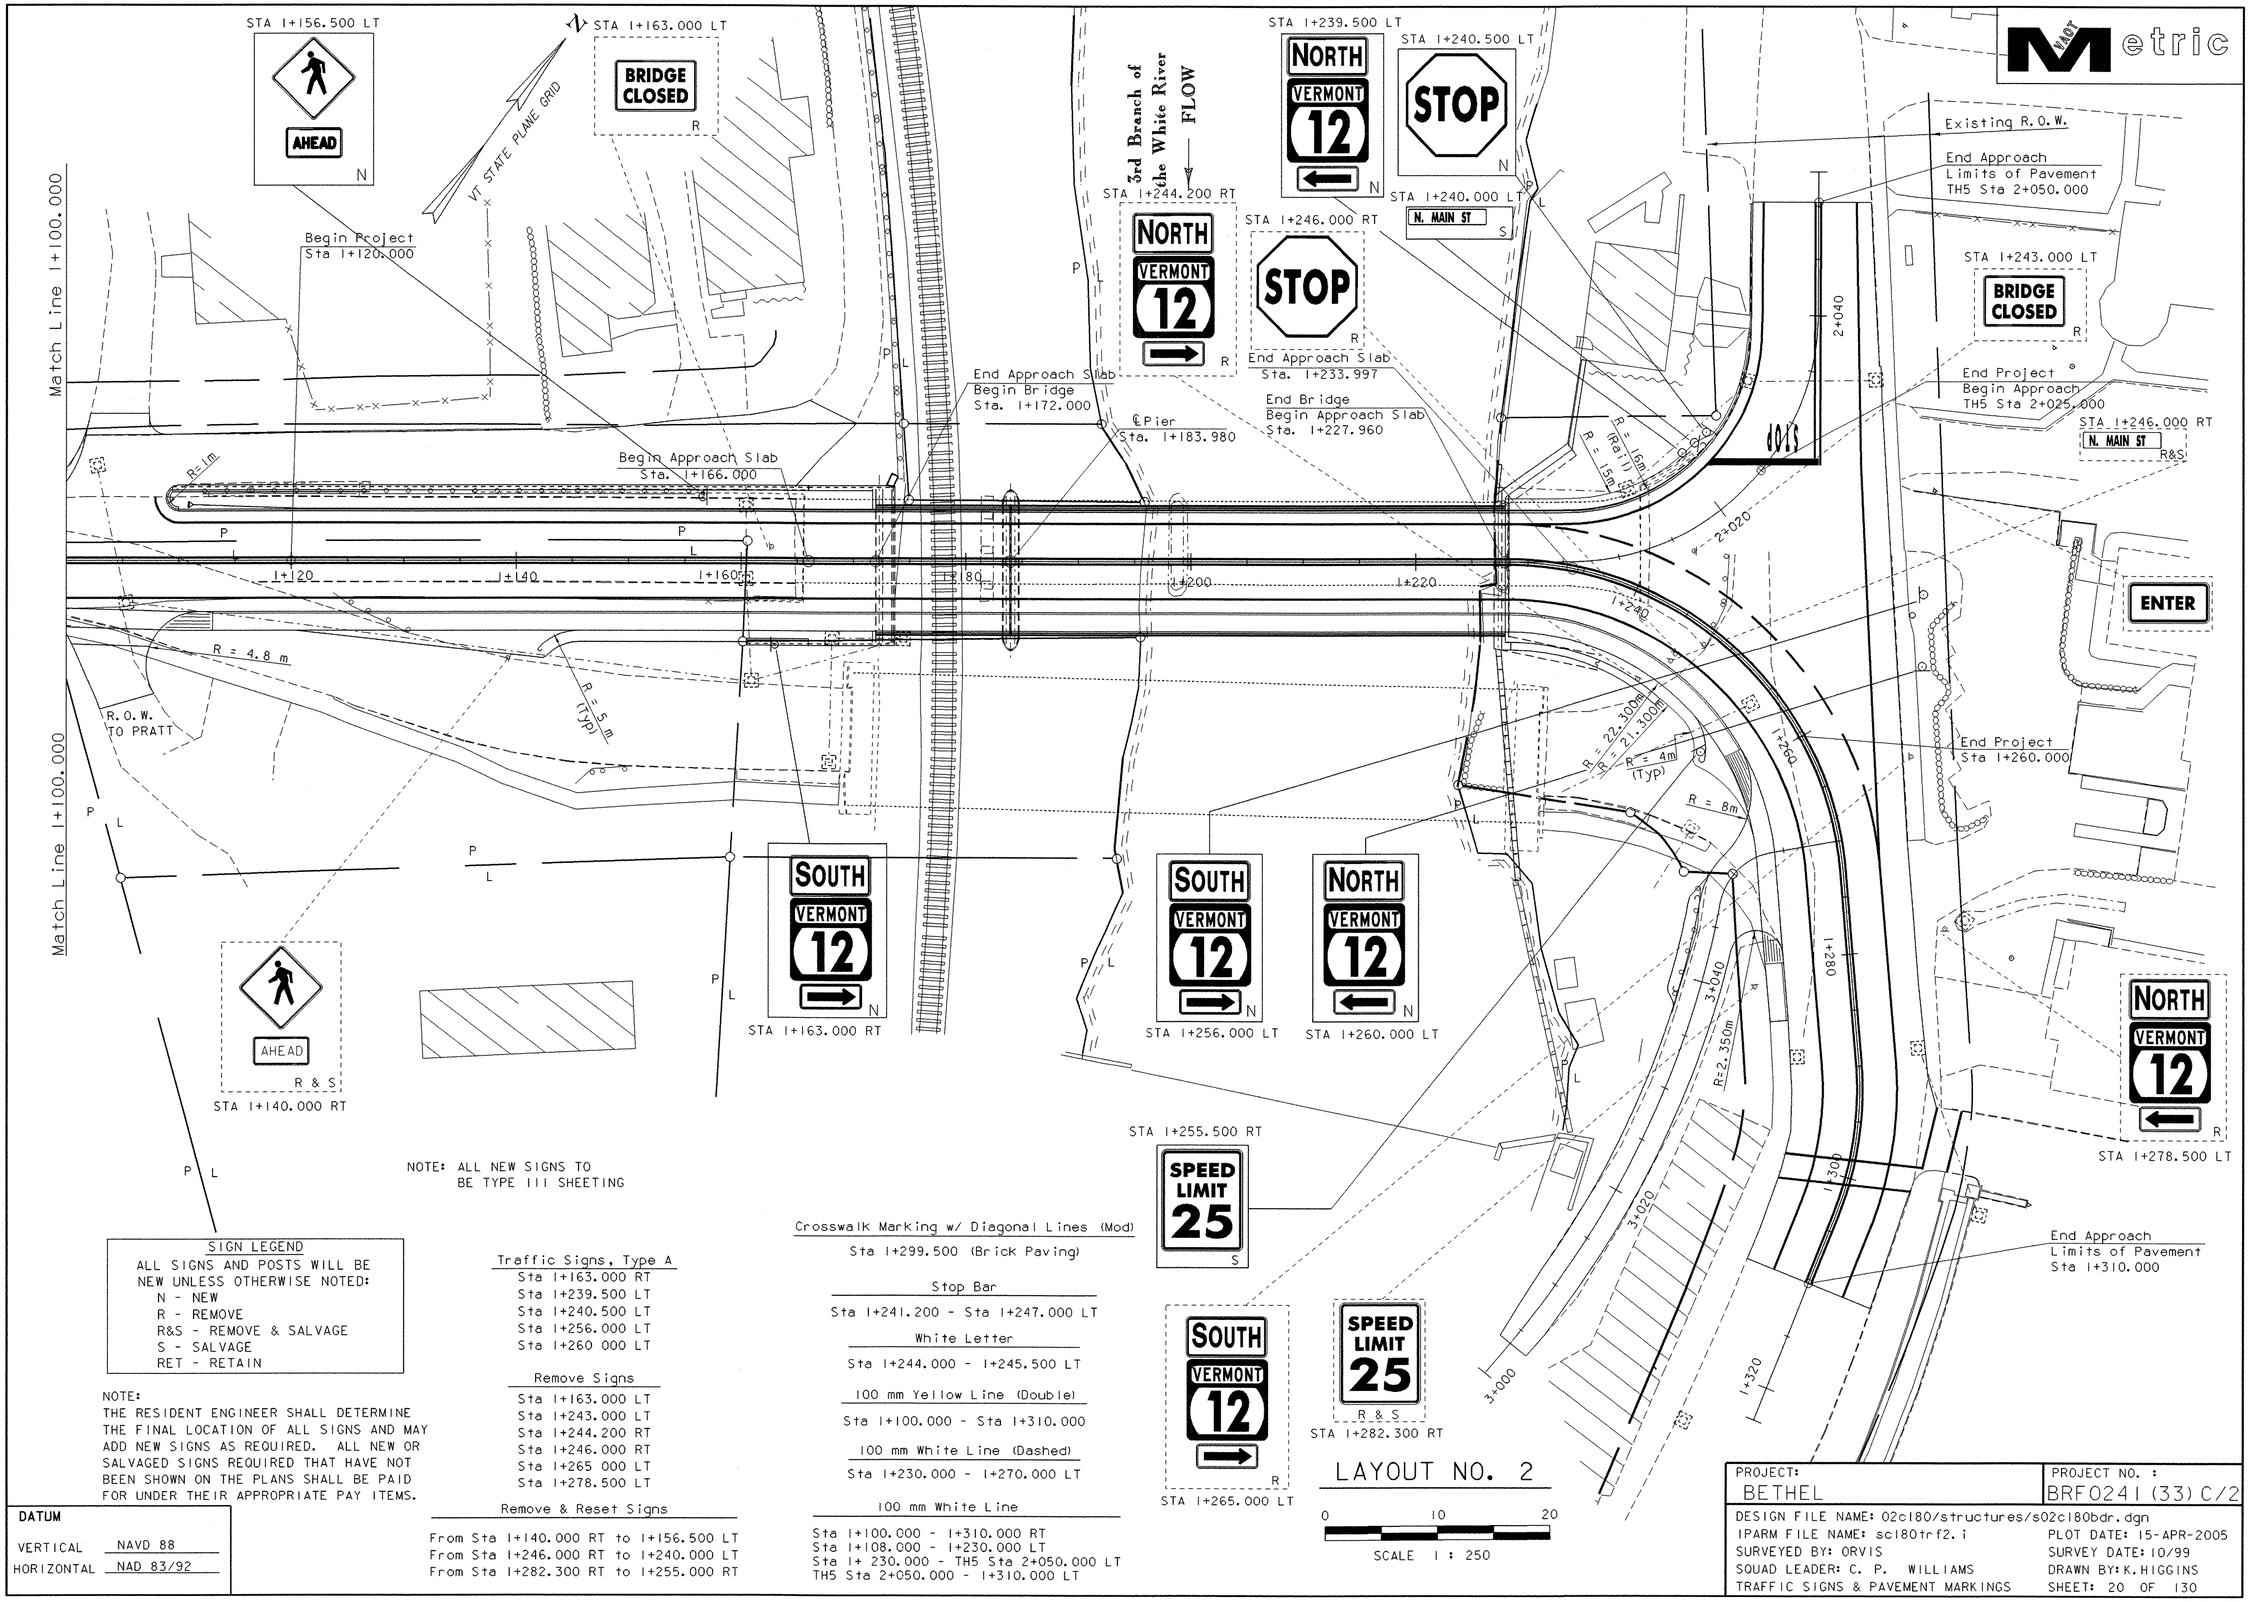

NOTE: ALL NEW SIGNS TO BE TYPE III SHEETING

SIGN LEGEND

ALL SIGNS AND POSTS WILL BE NEW UNLESS OTHERWISE NOTED:
- N - NEW
- R - REMOVE
- R&S - REMOVE & SALVAGE
- S - SALVAGE
- RET - RETAIN

NOTE:
THE RESIDENT ENGINEER SHALL DETERMINE THE FINAL LOCATION OF ALL SIGNS AND MAY ADD NEW SIGNS AS REQUIRED. ALL NEW OR SALVAGED SIGNS REQUIRED THAT HAVE NOT BEEN SHOWN ON THE PLANS SHALL BE PAID FOR UNDER THEIR APPROPRIATE PAY ITEMS.

DATUM

VERTICAL	NAVD 88
HORIZONTAL	NAD 83/92

Traffic Signs, Type A
- Sta 1+163.000 RT
- Sta 1+239.500 LT
- Sta 1+240.500 LT
- Sta 1+256.000 LT
- Sta 1+260 000 LT

Remove Signs
- Sta 1+163.000 LT
- Sta 1+243.000 LT
- Sta 1+244.200 RT
- Sta 1+246.000 RT
- Sta 1+265 000 LT
- Sta 1+278.500 LT

Remove & Reset Signs
- From Sta 1+140.000 RT to 1+156.500 LT
- From Sta 1+246.000 RT to 1+240.000 LT
- From Sta 1+282.300 RT to 1+255.000 RT

Crosswalk Marking w/ Diagonal Lines (Mod)
- Sta 1+299.500 (Brick Paving)

Stop Bar
- Sta 1+241.200 - Sta 1+247.000 LT

White Letter
- Sta 1+244.000 - 1+245.500 LT

100 mm Yellow Line (Double)
- Sta 1+100.000 - Sta 1+310.000

100 mm White Line (Dashed)
- Sta 1+230.000 - 1+270.000 LT

100 mm White Line
- Sta 1+100.000 - 1+310.000 RT
- Sta 1+108.000 - 1+230.000 LT
- Sta 1+ 230.000 - TH5 Sta 2+050.000 LT
- TH5 Sta 2+050.000 - 1+310.000 LT

LAYOUT NO. 2

0 10 20

SCALE 1 : 250

PROJECT: BETHEL	PROJECT NO. : BRF0241 (33) C/2
DESIGN FILE NAME: 02c180/structures/s02c180bdr.dgn	
IPARM FILE NAME: sc180trf2.i	PLOT DATE: 15-APR-2005
SURVEYED BY: ORVIS	SURVEY DATE: 10/99
SQUAD LEADER: C. P. WILLIAMS	DRAWN BY: K.HIGGINS
TRAFFIC SIGNS & PAVEMENT MARKINGS	SHEET: 20 OF 130