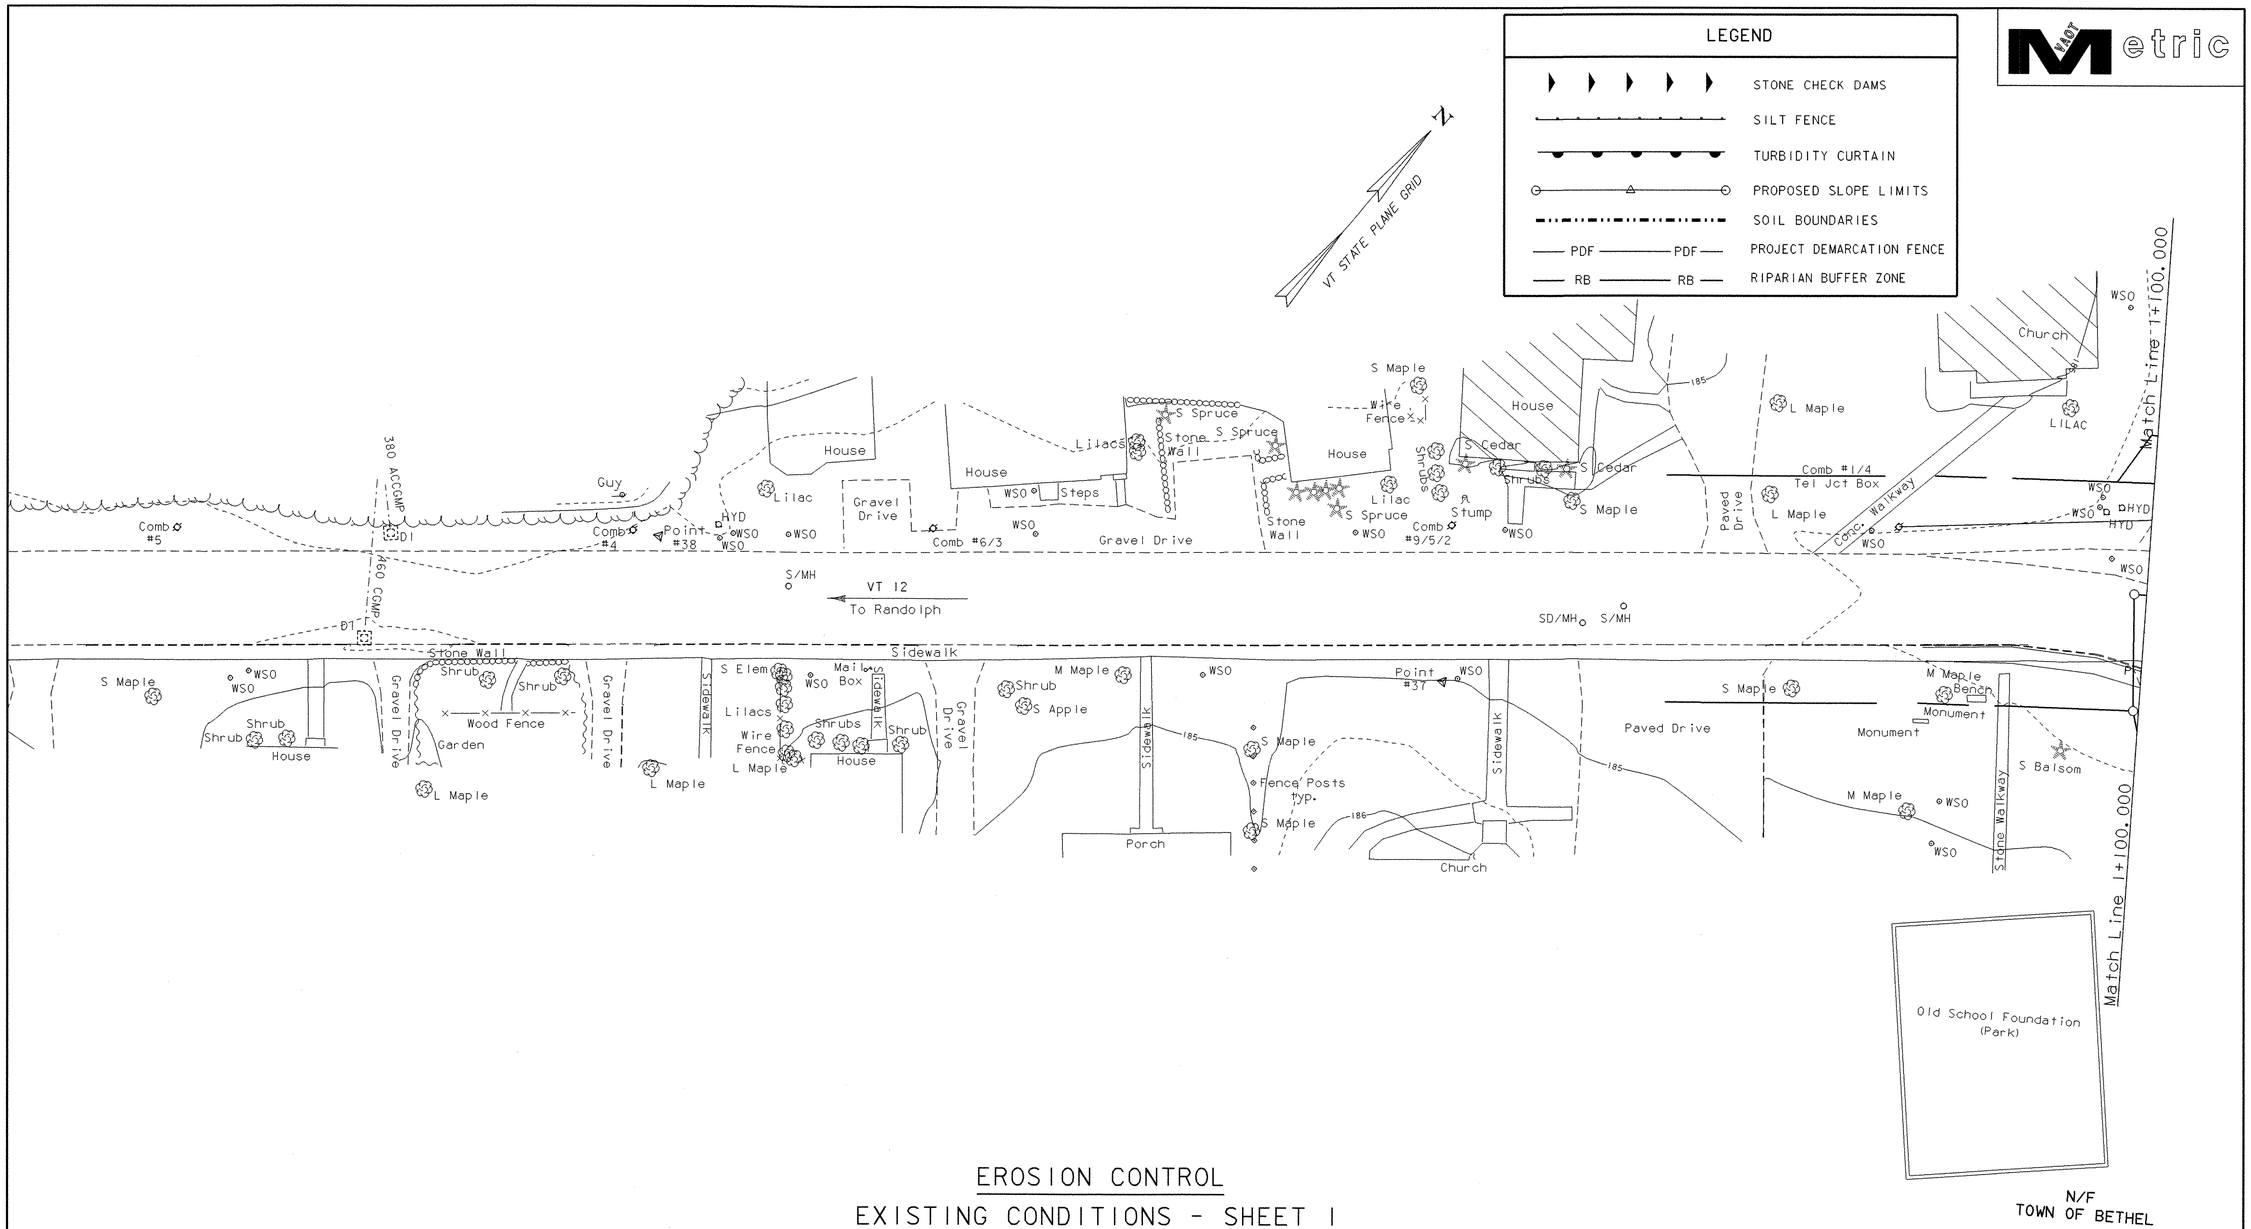

EROSION CONTROL
EXISTING CONDITIONS - SHEET 1

0 10 20
SCALE 1 : 250

DATUM	
VERTICAL	NAVD 88
HORIZONTAL	NAD 83/92

PROJECT:	PROJECT NO. :
BETHEL	BRF0241 (33) C/2

DESIGN FILE NAME: 02c180/structures/s02c180bdr.dgn
IPARM FILE NAME: sc180excond1.i — PLOT DATE: 14-APR-2005
SURVEYED BY: ORVIS — SURVEY DATE: 10/99
SQUAD LEADER: C. P. WILLIAMS — DRAWN BY: J. L. SCHULTZ
EXISTING CONDITIONS SHEET 1 — SHEET: 105 OF 130