Metric

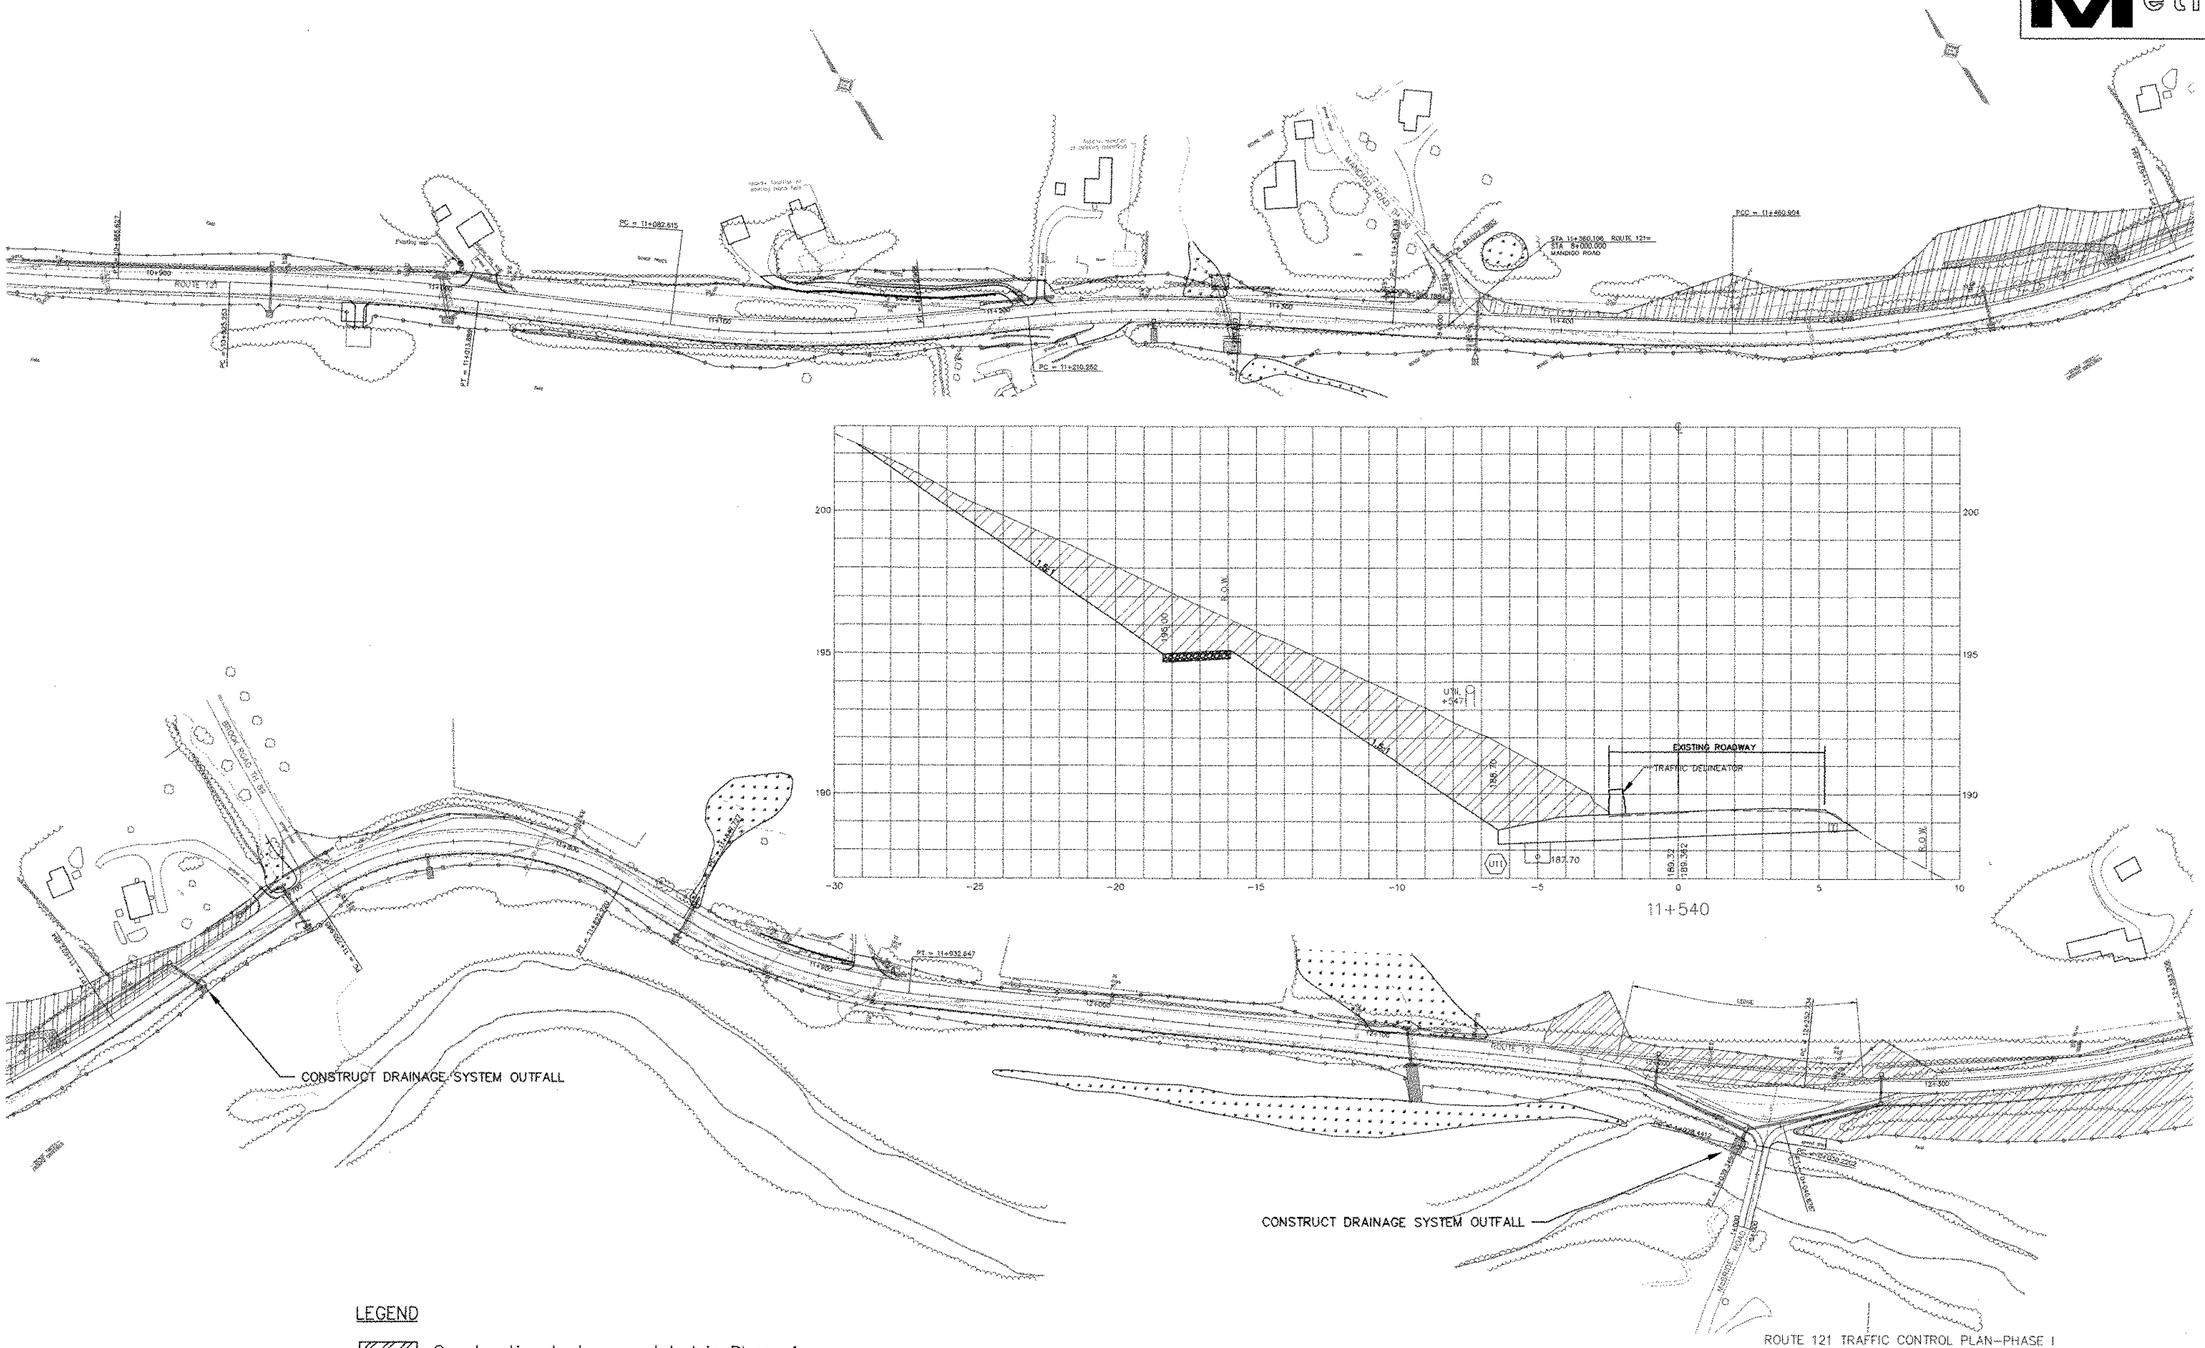


LEGEND

Construction to be completed in Phase 1

GRAPHIC SCALE

( IN METERS )

1 : 1000

THE LOUIS BERGER GROUP, INC.

ROUTE 121 TRAFFIC CONTROL PLAN–PHASE I

| | |
|---|---|
| PROJECT: GRAFTON–ROCKINGHAM, ROUTE 121 | PROJECT NO. : STP 0126(4)S |
| DESIGN FILE NAME: | |
| IPARM FILE NAME: | PLOT DATE: 12/08/03 |
| SURVEYED BY: | SURVEY DATE: |
| SQUAD LEADER: | DRAWN BY: |
| | SHEET: 38 OF 116 |

| DATUM | |
|---|---|
| VERTICAL | NGVD 1929 |
| HORIZONTAL | NAD 1927 |

V: /1261/CADD/PLANS/TCP–C2.DWG