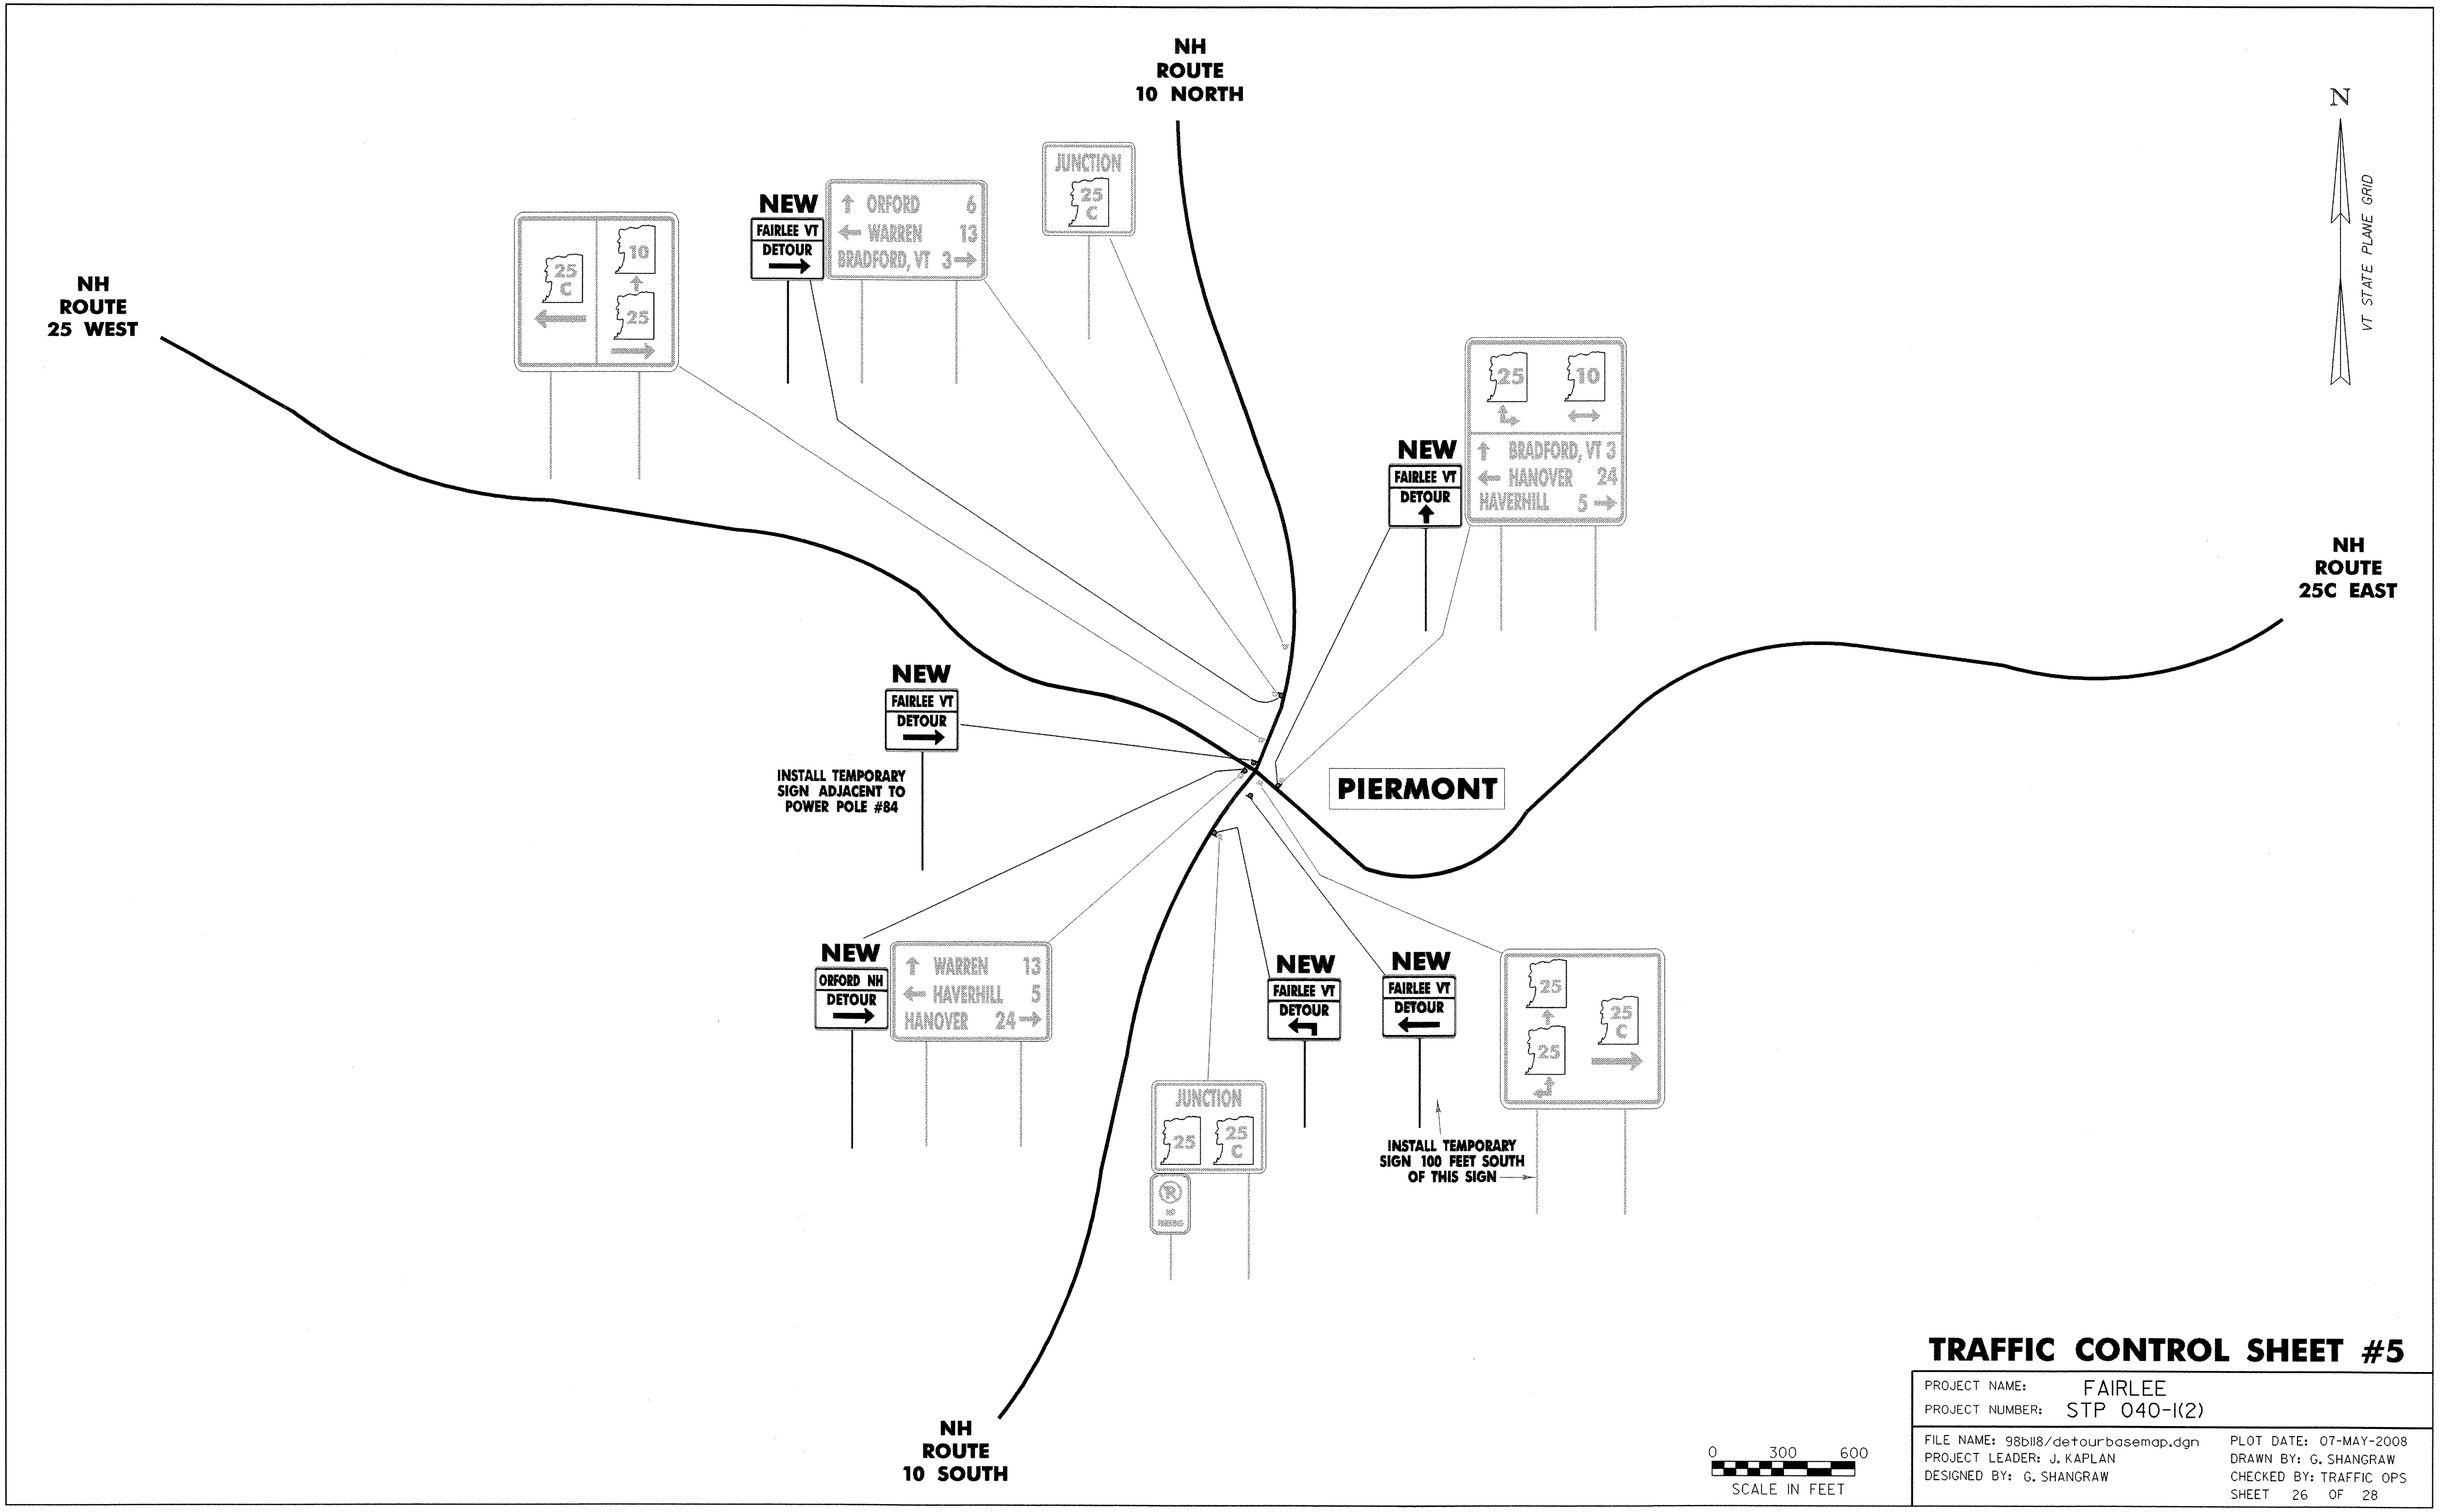

TRAFFIC CONTROL SHEET #5

PROJECT NAME: FAIRLEE
PROJECT NUMBER: STP 040-1(2)

FILE NAME: 98b118/detourbasemap.dgn
PROJECT LEADER: J. KAPLAN
DESIGNED BY: G. SHANGRAW

PLOT DATE: 07-MAY-2008
DRAWN BY: G. SHANGRAW
CHECKED BY: TRAFFIC OPS
SHEET 26 OF 28