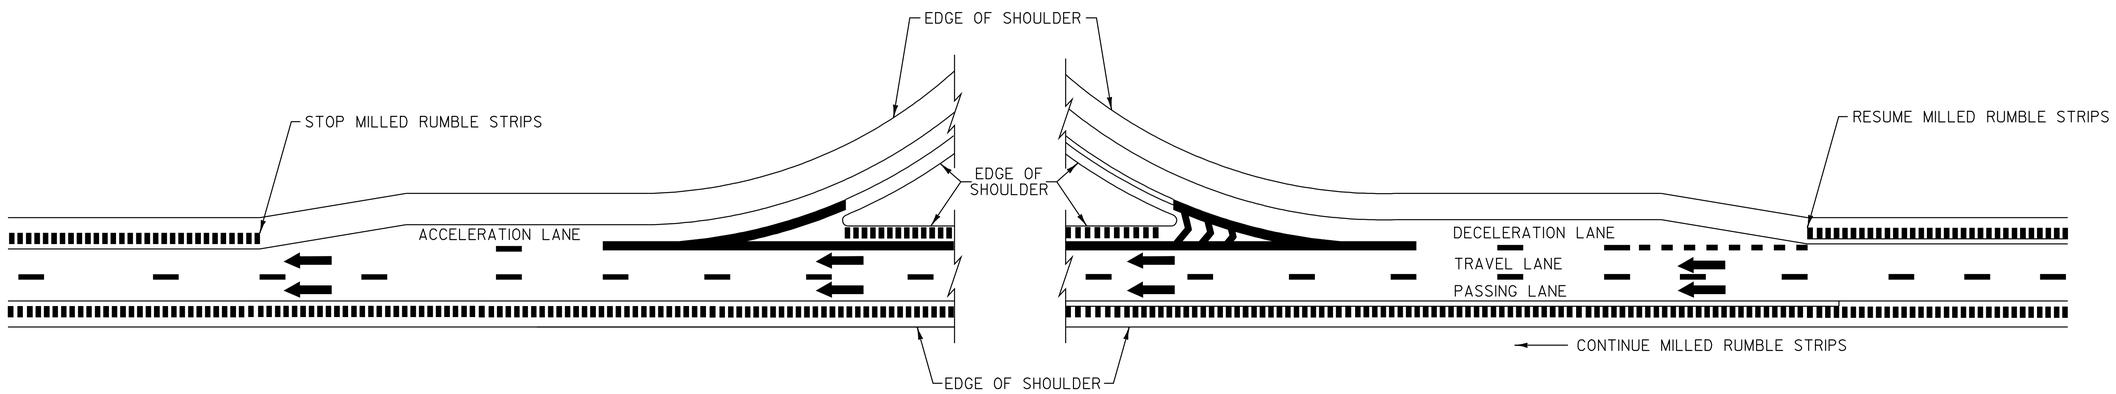

TYPICAL MILLED RUMBLE STRIPS AT PARALLEL DECELERATION AND ACCELERATION LANES

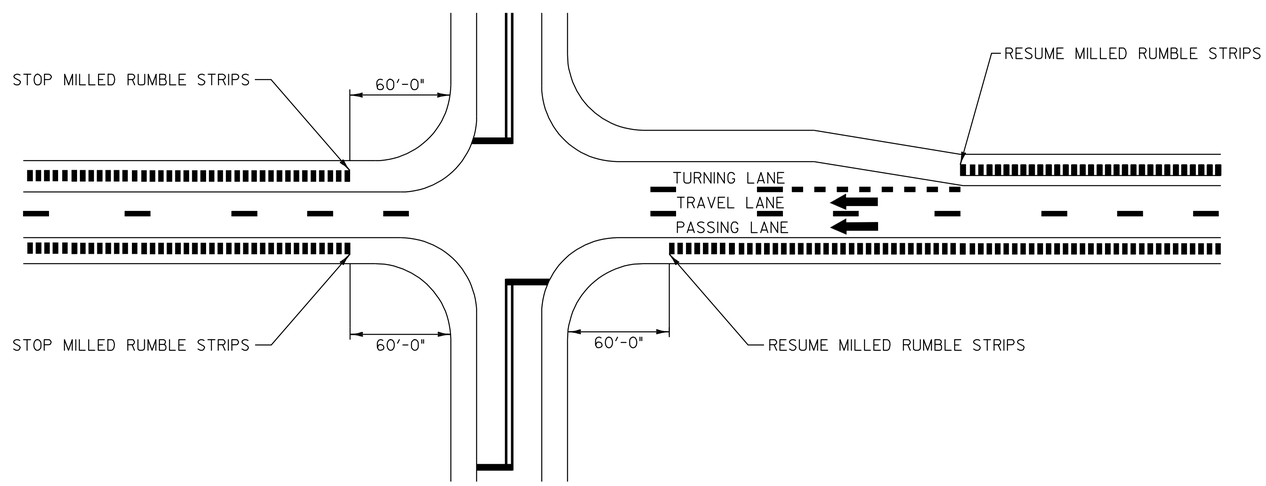

TYPICAL MILLED RUMBLE STRIPS AT INTERSECTIONS

NOTE:

1. THIS TYPICAL MAY BE MODIFIED AT THE DISCRETION OF THE RESIDENT ENGINEER IF ACTUAL FIELD CONDITIONS NECESSITATE SUCH ACTIONS.

LEGEND

DIRECTION OF TRAFFIC FLOW

MILLED RUMBLE STRIPS

MILLED RUMBLE STRIP DETAIL SHEET #2	PROJECT NAME: WALLINGFORD - RUTLAND TOWN PROJECT NUMBER: NH 2408(1)S
	FILE NAME: p04b050.dgn — PLOT DATE: $DATE$ PROJECT LEADER: D.E.G. — DRAWN BY: C.A.K. DESIGNED BY: J.S.P. — CHECKED BY: D.E.G. IPARM FILE: p04b050rsd2.i — SHEET 78 OF 80