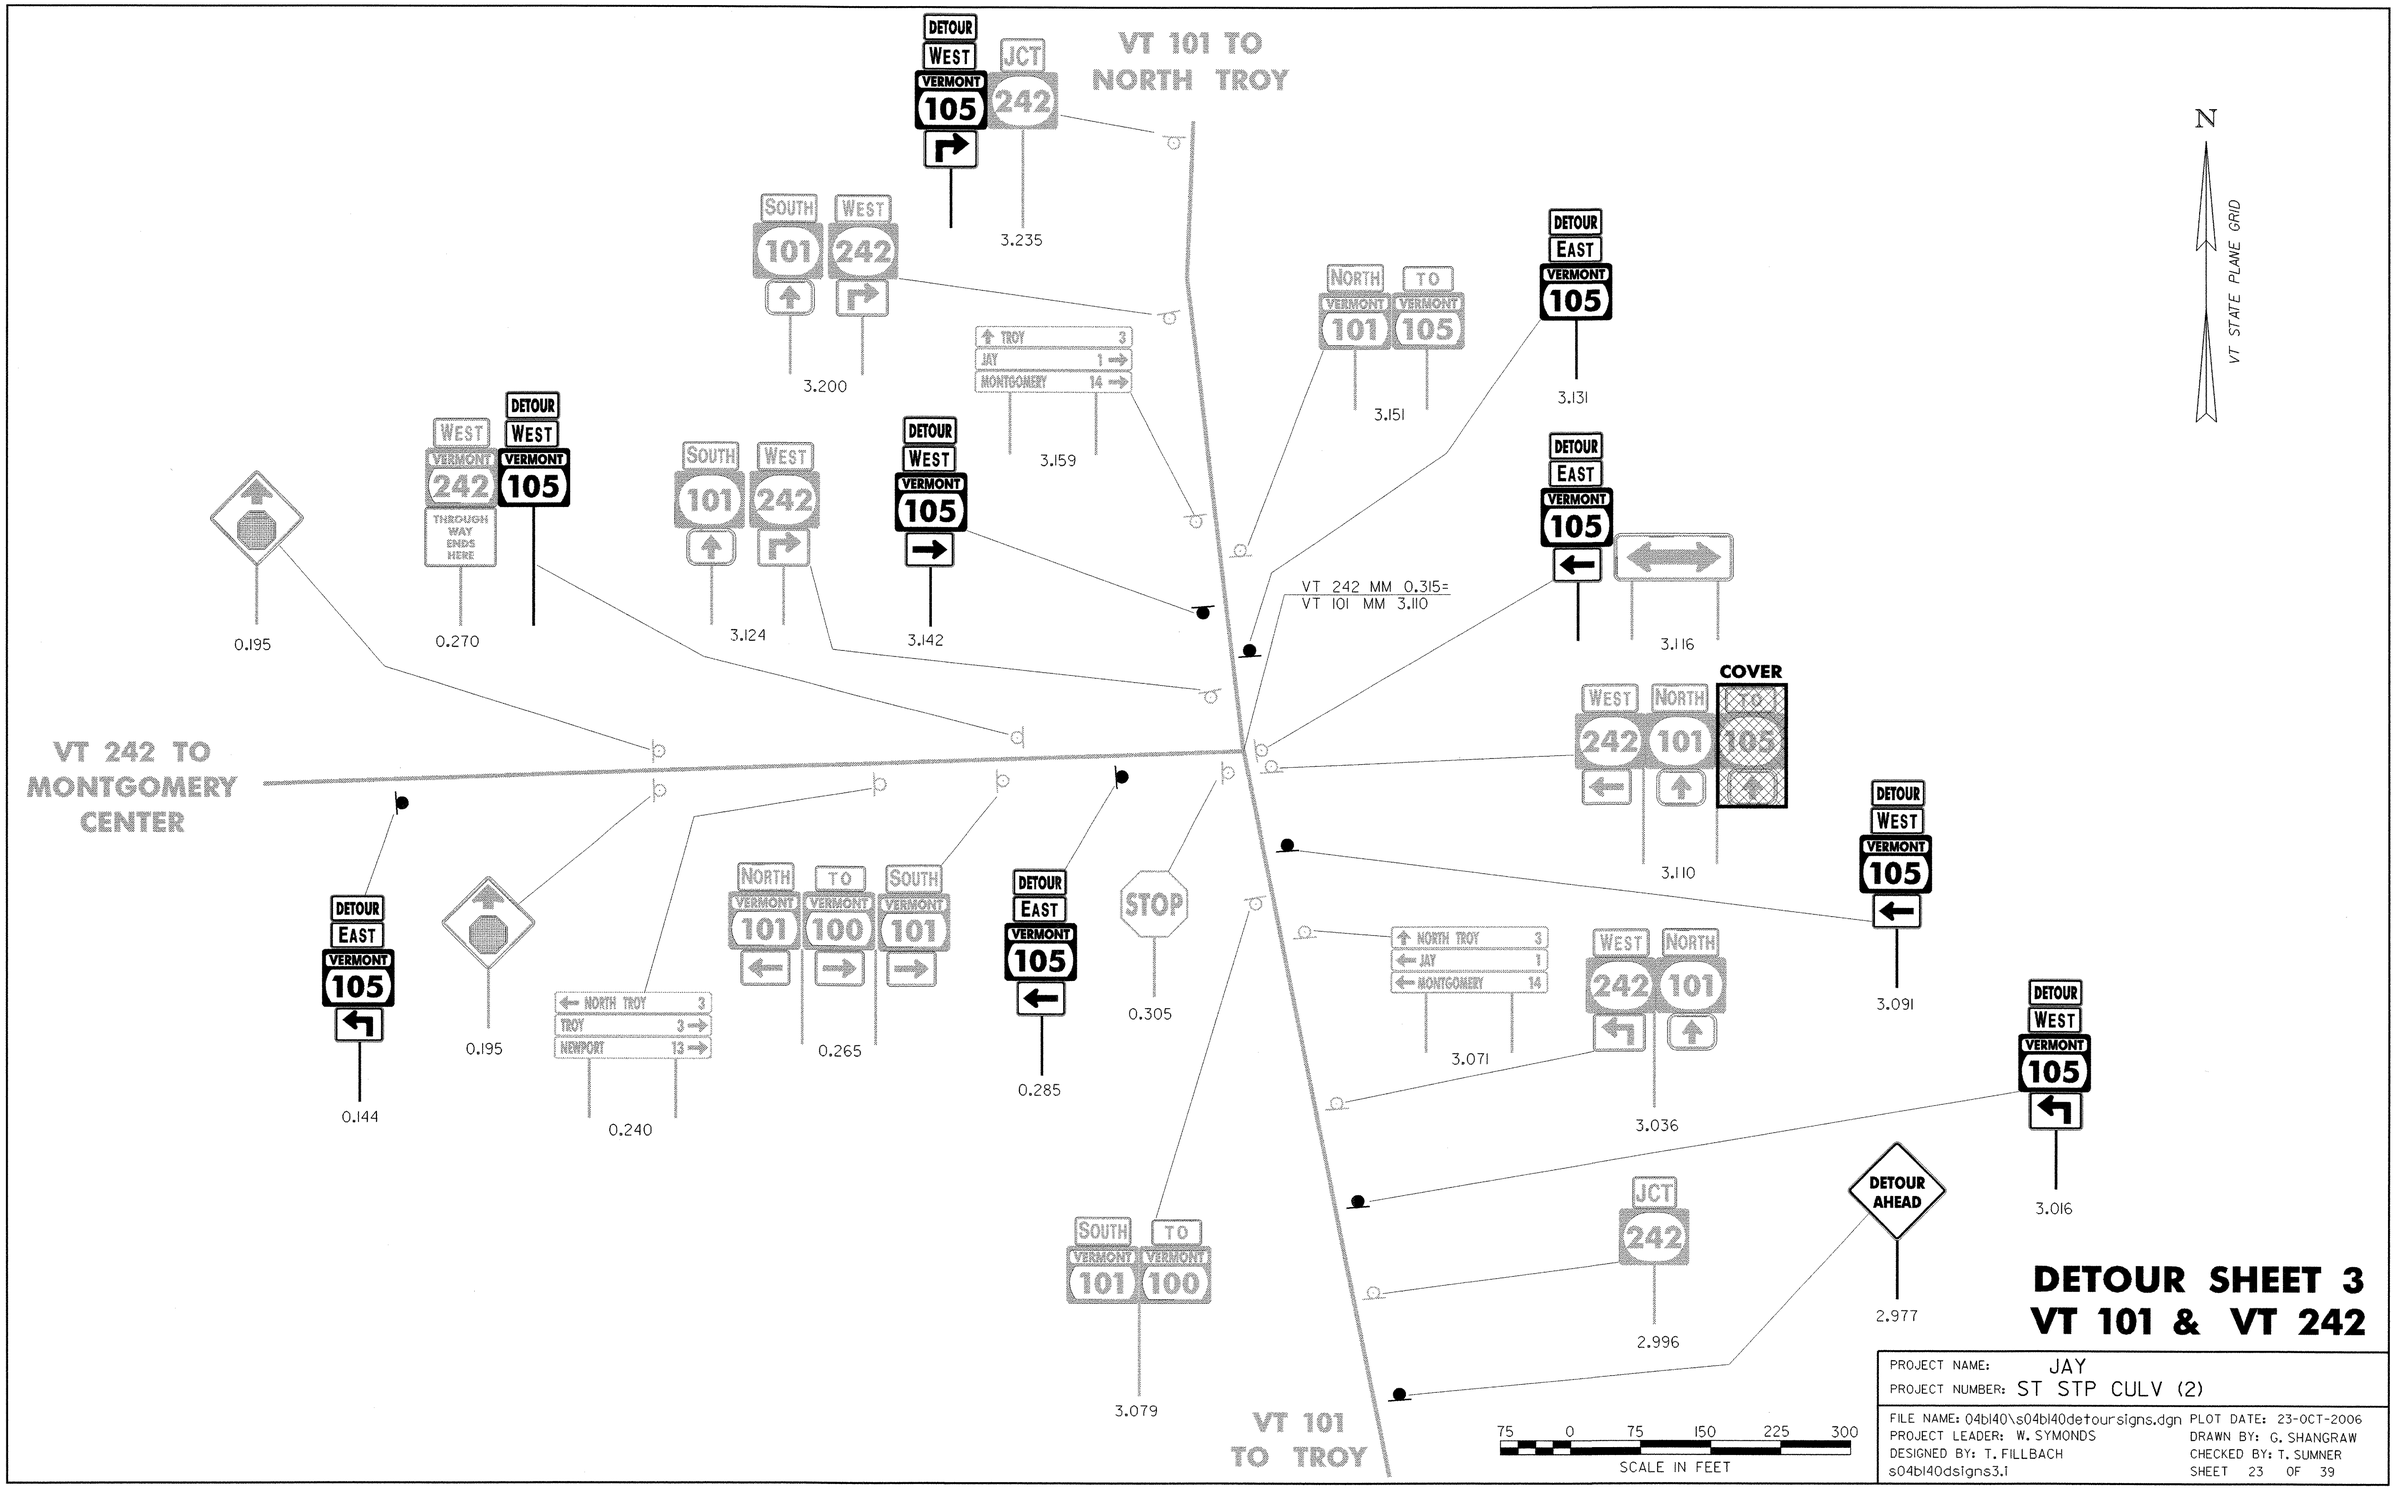

DETOUR SHEET 3
VT 101 & VT 242

PROJECT NAME: JAY	
PROJECT NUMBER: ST STP CULV (2)	
FILE NAME: 04b140\s04b140detoursigns.dgn	PLOT DATE: 23-OCT-2006
PROJECT LEADER: W. SYMONDS	DRAWN BY: G. SHANGRAW
DESIGNED BY: T. FILLBACH	CHECKED BY: T. SUMNER
s04b140dsigns3.i	SHEET 23 OF 39