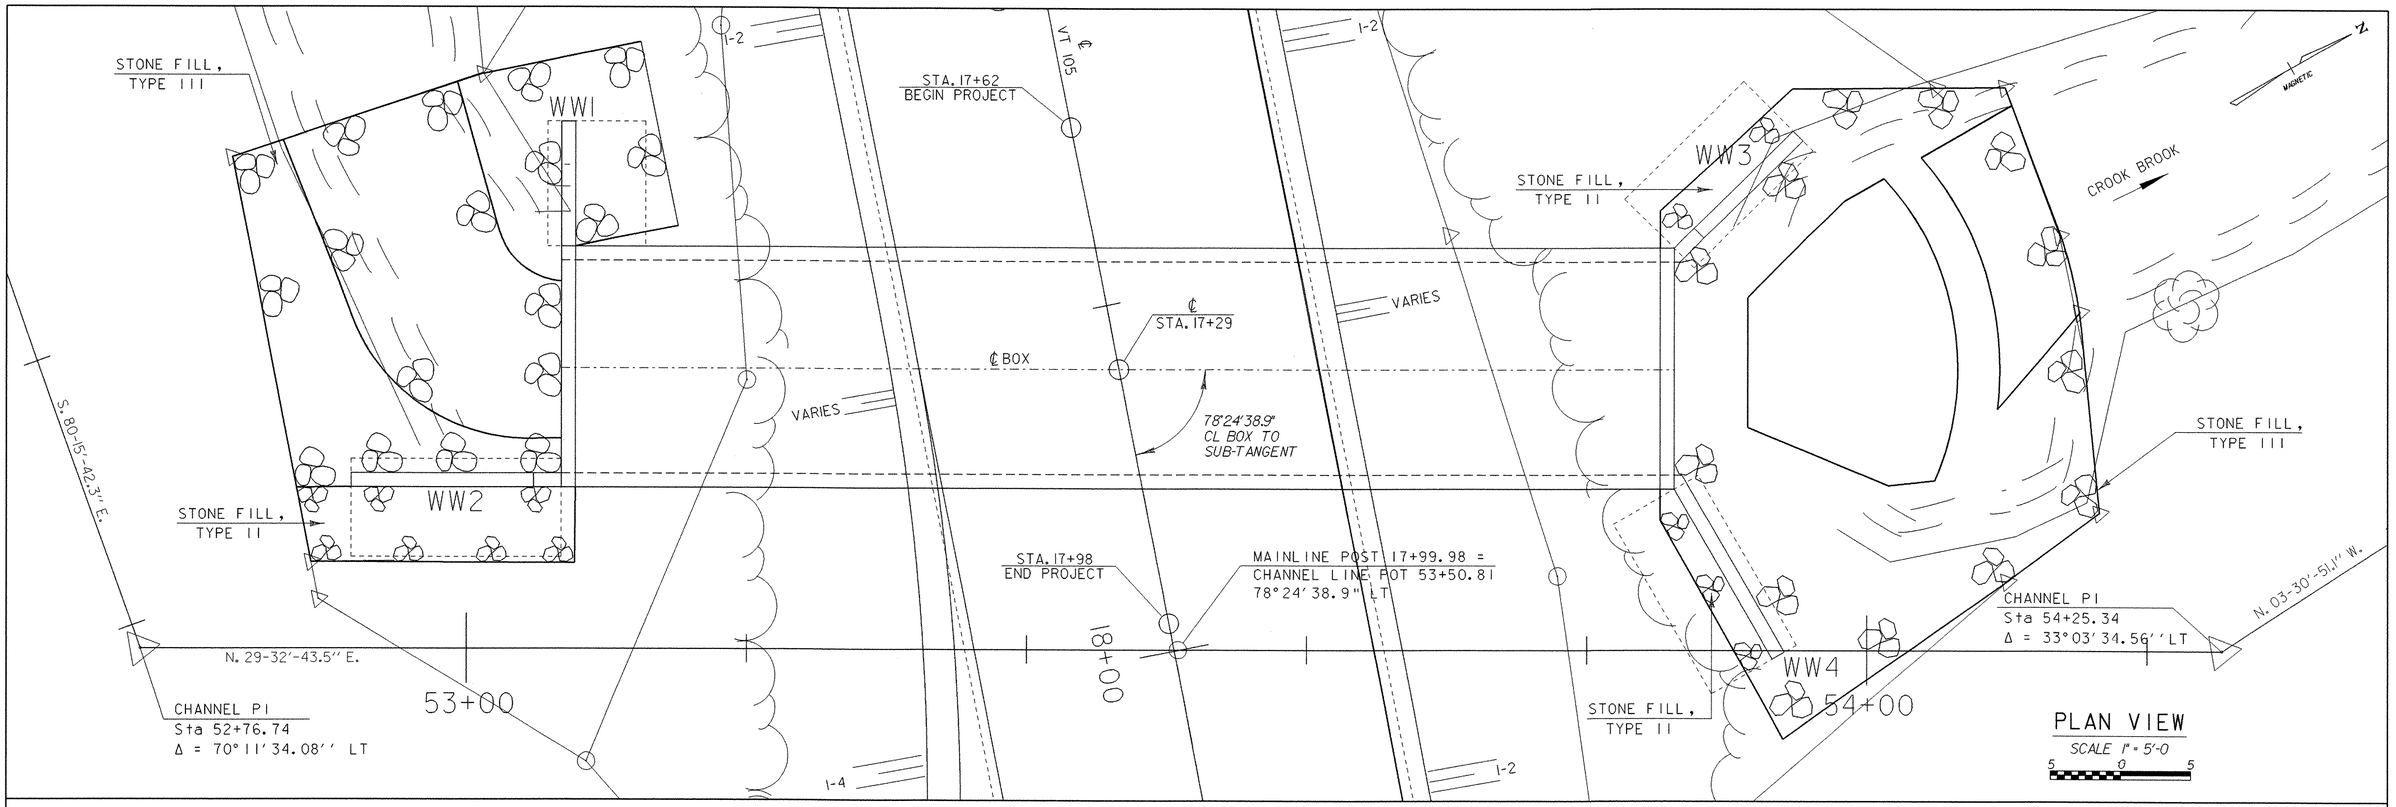

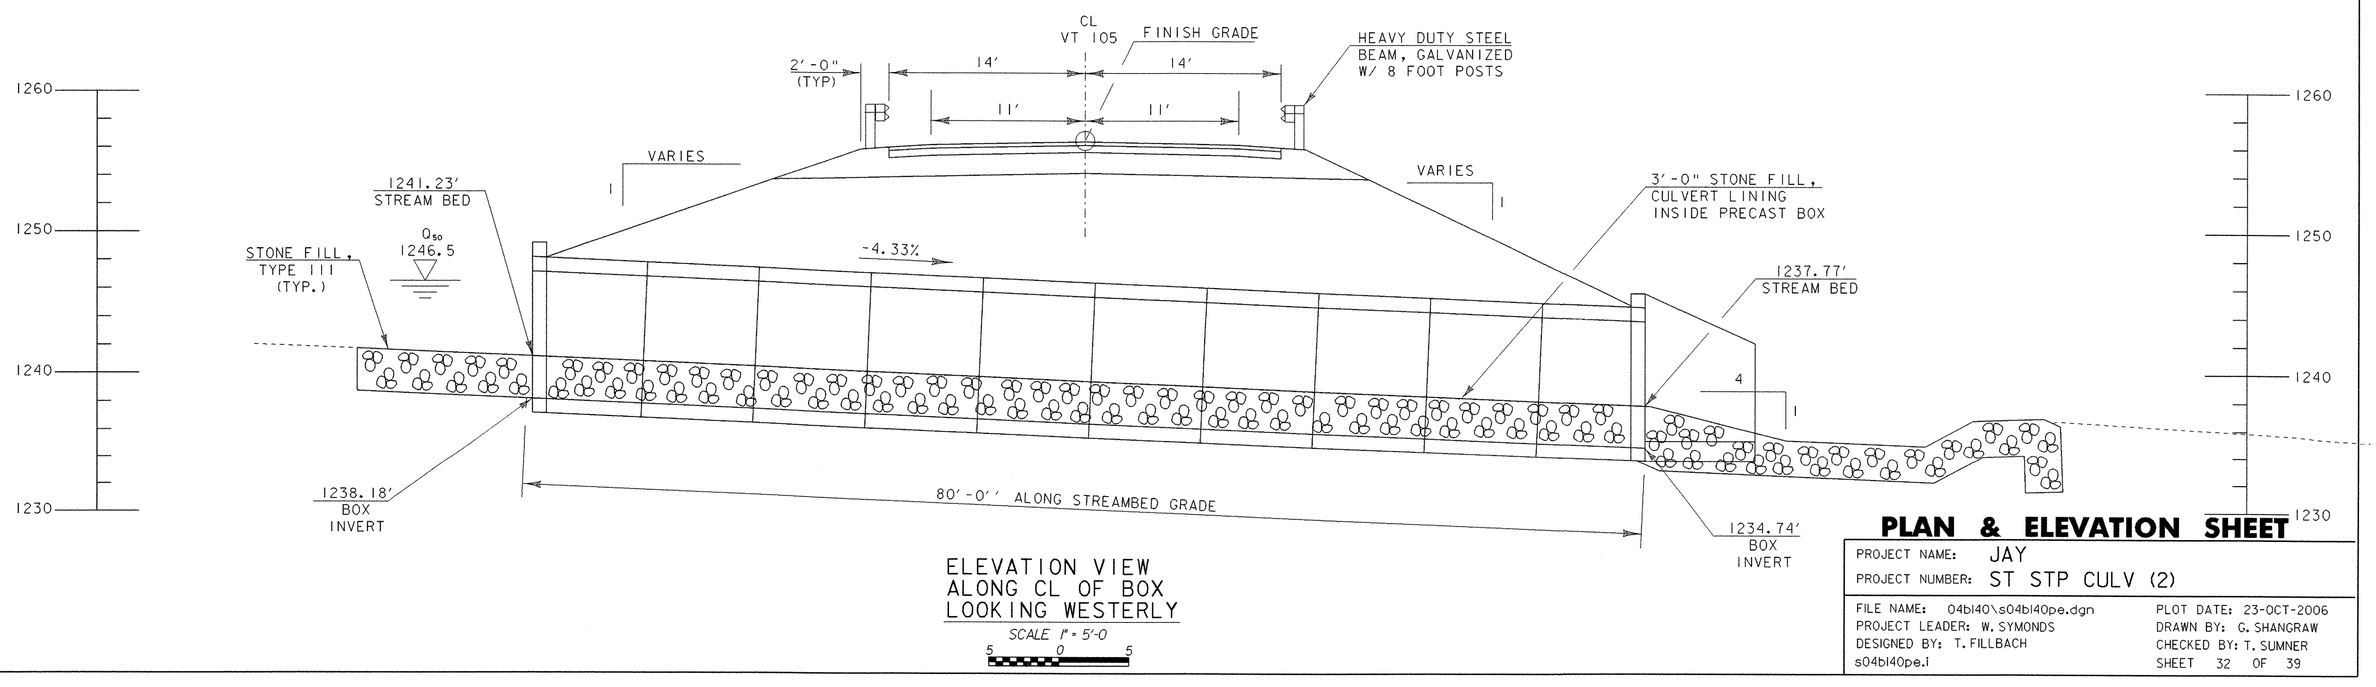

PLAN & ELEVATION SHEET

PROJECT NAME: JAY
PROJECT NUMBER: ST STP CULV (2)

FILE NAME: 04b140\s04b140pe.dgn
PROJECT LEADER: W. SYMONDS
DESIGNED BY: T. FILLBACH
s04b140pe.i

PLOT DATE: 23-OCT-2006
DRAWN BY: G. SHANGRAW
CHECKED BY: T. SUMNER
SHEET 32 OF 39