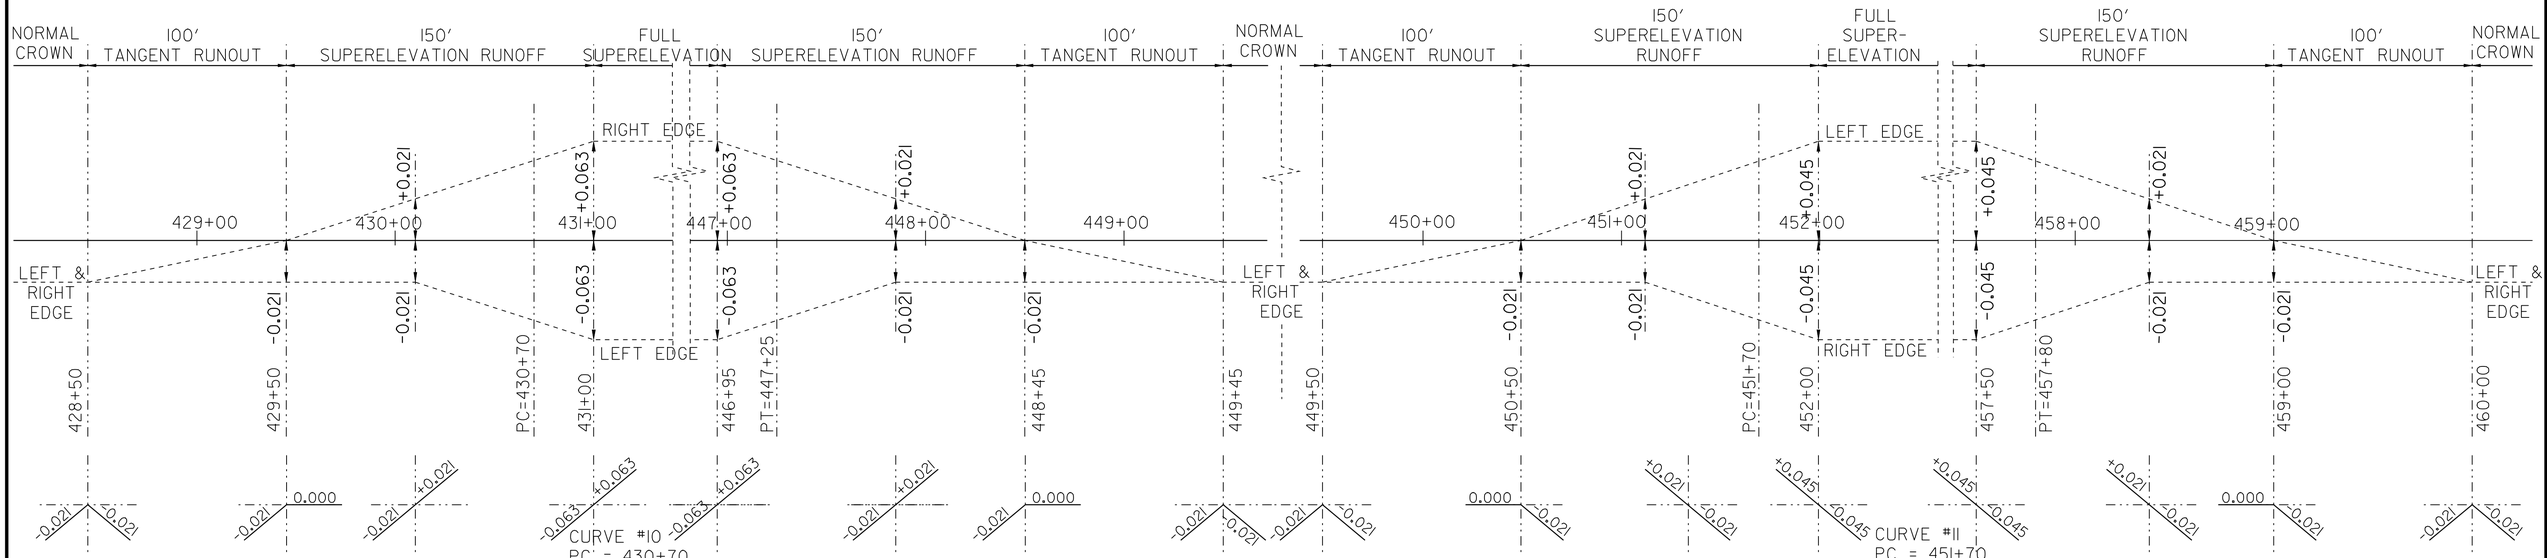

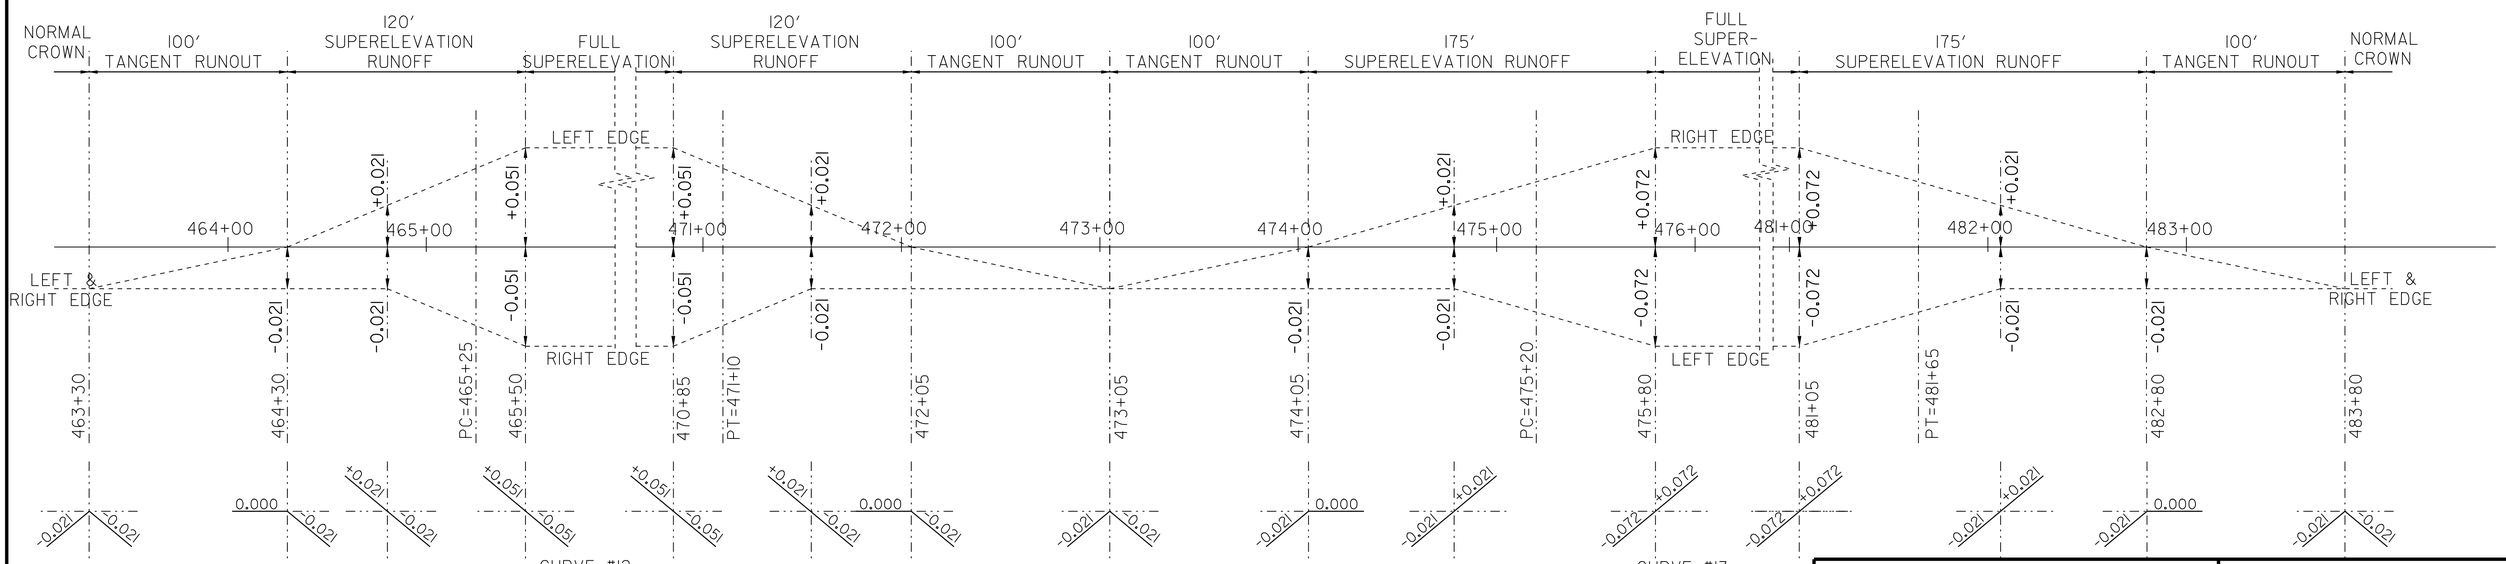

SUPERELEVATION BANKING DIAGRAM SHEET #3

DESIGNED BY	BCE/PJM	DATE	12-05
DRAWN BY	C.E.A., INC.	DATE	12-05
DESIGN FILE NO.	/pave/04c036/p04c036.dgn		
PRF FILE	p04c036bd3.1	DATE PLOTTED	11-JUN-2007 14:5
PROJ. NAME	**MORGAN - BRIGHTON**		
PROJ. NO.	**STP 2404(1)S**		
SHEET **20** OF **26** SHEETS			