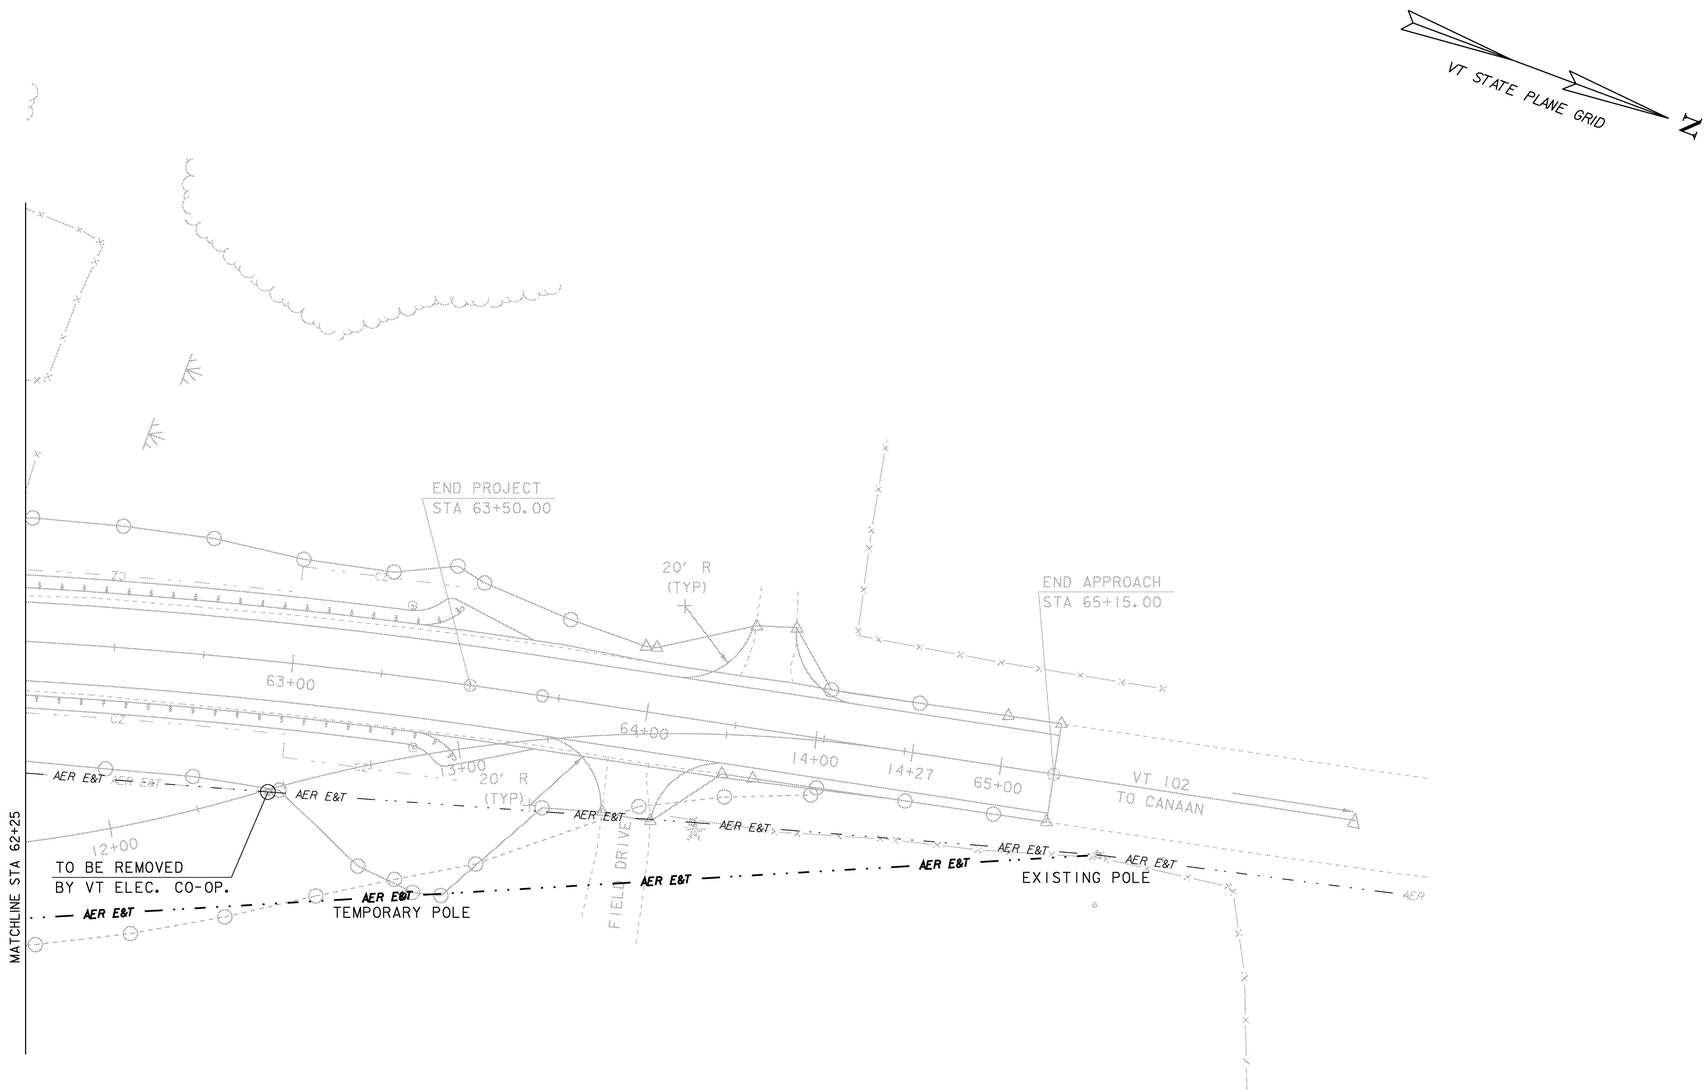

SCALE 1" = 20'-0

20 0 20

UTILITIES SHEET #2

PROJECT NAME:	Canaan
PROJECT NUMBER:	ER ST 0271(16)

FILE NAME: 04c098\str\s04c098utilbdr	PLOT DATE: 18-AUG-2008
PROJECT LEADER: M. Evans-Mongeon	DRAWN BY: L. DUQUETTE
DESIGNED BY: S. Scribner	CHECKED BY: S. SCRIBNER
x04c098lout2.1	SHEET 33 OF 66