TRAFFIC CONTROL NOTES:

THE CONTRACTOR SHALL BE RESPONSIBLE FOR THE DETOUR SIGNAGE AS SHOWN ON THIS PLAN.

TRAFFIC CONTROL WARNING SIGNS SHALL BE PROVIDED PER STANDARDS E-100, E-102 AND E-102A. ADDITIONAL PROJECT CONSTRUCTION SIGNS SHALL BE INSTALLED AS REQUIRED BY THE RESIDENT ENGINEER. PAYMENT FOR THESE SIGNS SHALL BE INCLUDED IN ITEM 641.10 "TRAFFIC CONTROL".

PORTABLE CHANGEABLE MESSAGE SIGNS (PCMS) SHALL BE PLACED AT THE APPROXIMATE LOCATIONS SHOWN ON THE PLANS OR WHERE DESIGNATED BY THE RESIDENT ENGINEER. THE SIGNS SHALL BE PLACED 7 DAYS PRIOR TO THE START OF CONSTRUCTION TO WARN OF THE IMPENDING DETOURS. THEY SHALL BE REMOVED ONCE CONSTRUCTION HAS BEGUN. PAYMENT FOR THESE SIGNS SHALL BE INCLUDED IN ITEM 641.17 "PORTABLE CHANGEABLE MESSAGE SIGN RENTAL".

THE STATE ROUTE MARKERS USED FOR THE DETOUR AS SHOWN ON THE PLANS, SHALL FOLLOW STANDARDS E-127 AND E-136B. THESE SIGNS SHALL BE REMOVED AT THE END OF THE CONSTRUCTION PERIOD. THESE SIGNS AND THEIR REMOVAL SHALL BE PAID FOR UNDER ITEM 641.10 "TRAFFIC CONTROL"

THE CONTRACTOR SHALL INCLUDE ITEM 641.12 "PUBLIC RELATIONS OFFICER" FOR THE COORDINATION OF DETOUR INFORMATION AND TRAFFIC DELAYS FOR THE PUBLIC.

ACCESS TO ALL EXISTING DRIVES SHALL BE MAINTAINED AT ALL TIMES DURING ALL PHASES OF CONSTRUCTION.

INSTALLATION OF DETOUR SIGNS SHALL NOT BLOCK ANY EXISTING TRAFFIC CONTROL SIGN ASSEMBLIES. CONTRACTOR SHALL TRY TO MAINTAIN AT LEAST 200 FEET BETWEEN SIGN ASSEMBLIES.

CONTACT DIG-SAFE AT 1-888-344-7233 PRIOR TO BREAKING GROUND TO INSTALL ANY SIGN POSTS.

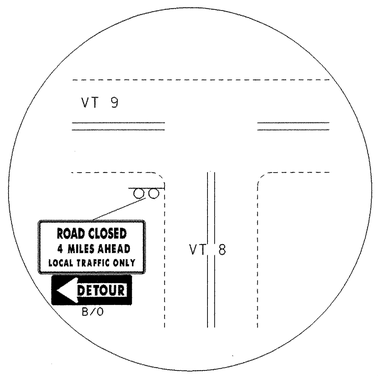

DETAIL A
NTS

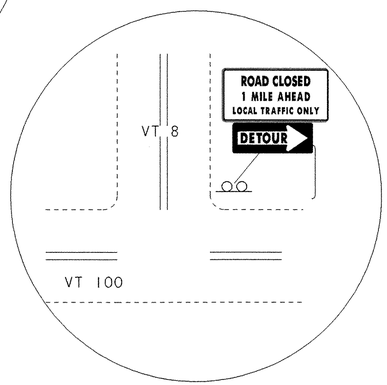

DETAIL B
NTS

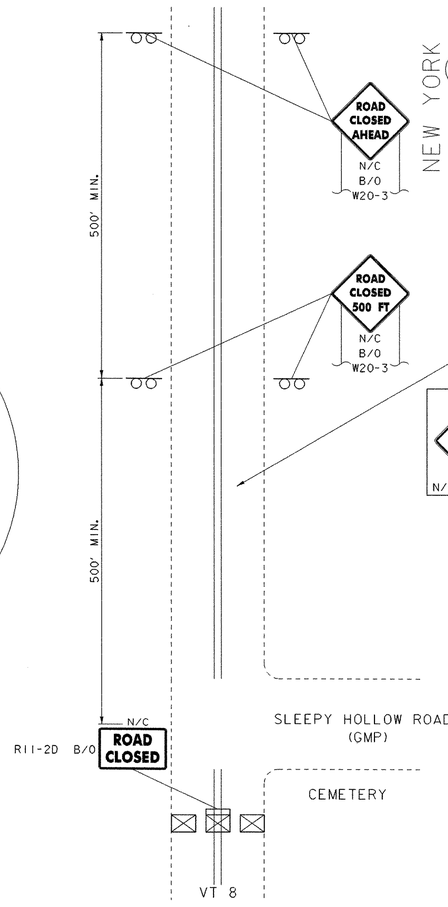

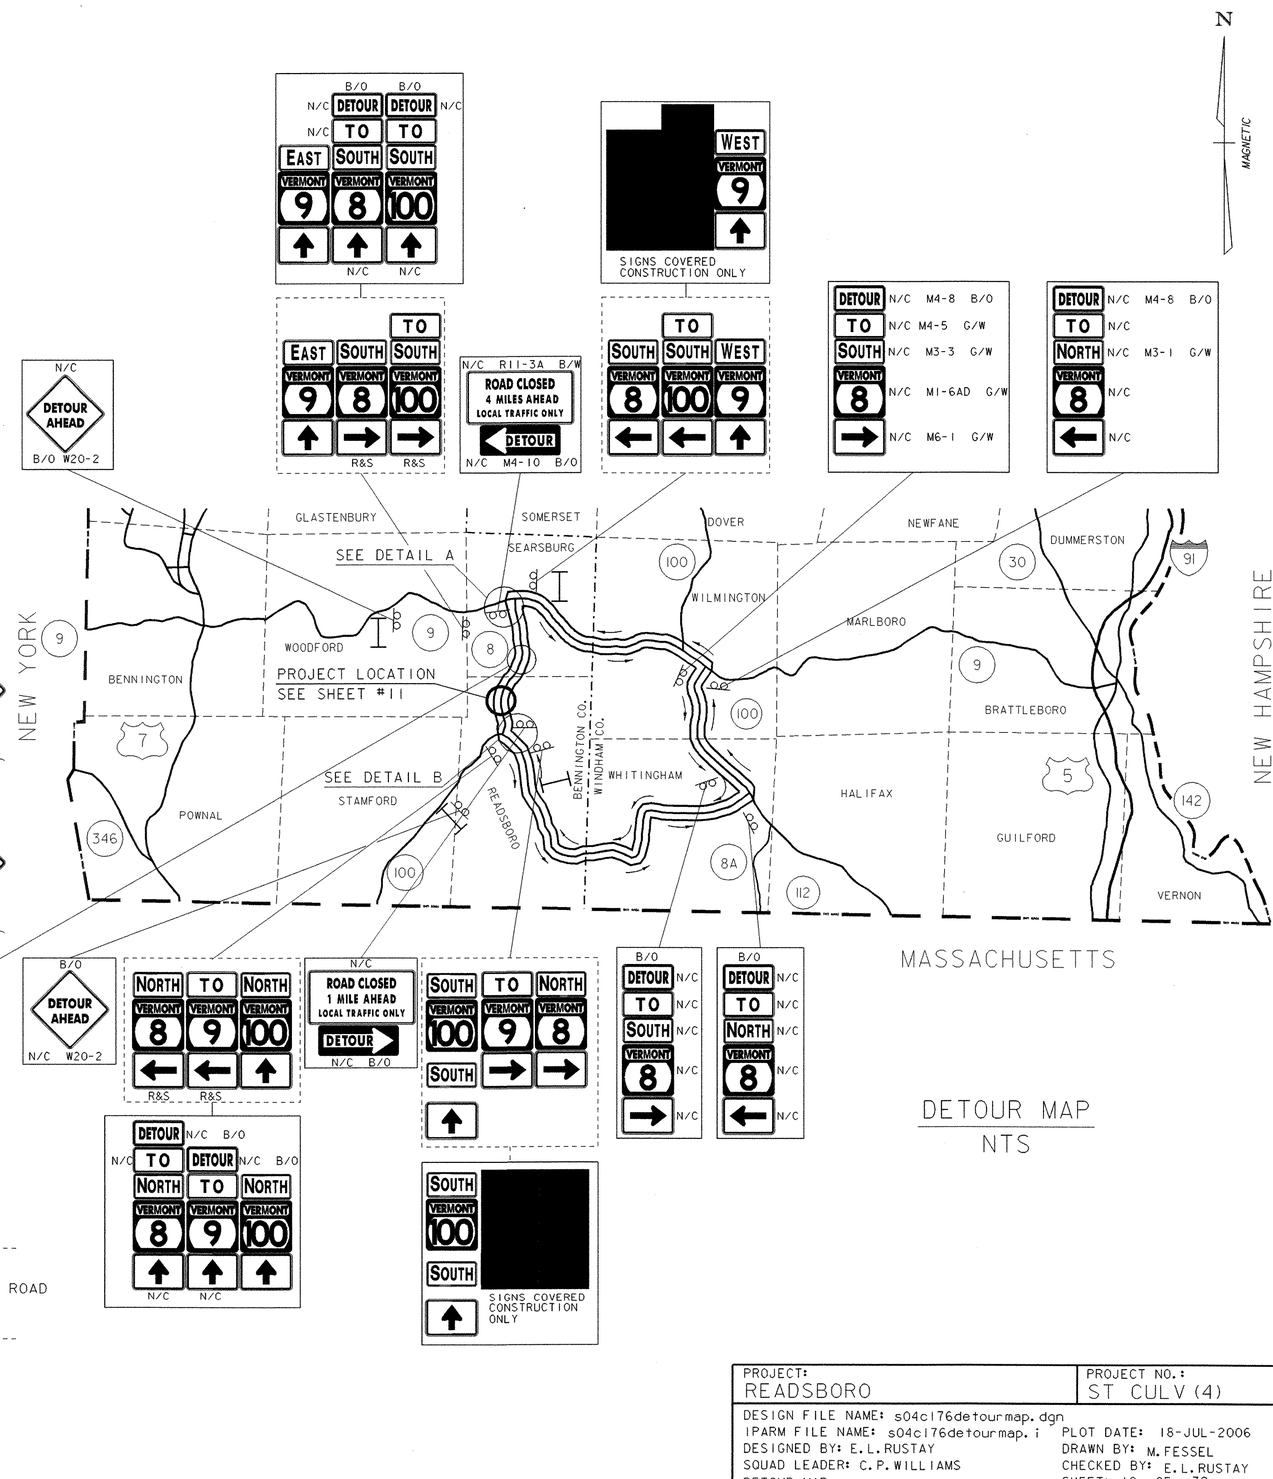

DETOUR MAP
NTS

LEGEND

N/C - NEW/CONSTRUCTION ONLY
R&S - REMOVE & SALVAGE
B/O - BLACK/ORANGE
G/W - GREEN/WHITE
O/B - ORANGE/BLACK
⊠ - TYPE III BARRICADE
⊠ - TYPE III BARRICADE (MOD.)
I - PORTABLE CHANGEABLE MESSAGE SIGN

PROJECT: READSBORO	PROJECT NO.: ST CULV(4)
DESIGN FILE NAME: s04c176detourmap.dgn	
IPARM FILE NAME: s04c176detourmap.i	PLOT DATE: 18-JUL-2006
DESIGNED BY: E.L.RUSTAY	DRAWN BY: M.FESSEL
SQUAD LEADER: C.P.WILLIAMS	CHECKED BY: E.L.RUSTAY
DETOUR MAP	SHEET: 10 OF 39