NOTE:

THE CONTRACTOR SHALL BE RESPONSIBLE FOR SIGNS AND BARRICADES SHOWN ON THIS SHEET. THEY SHALL BE PAID FOR UNDER ITEM 641.10 "TRAFFIC CONTROL".

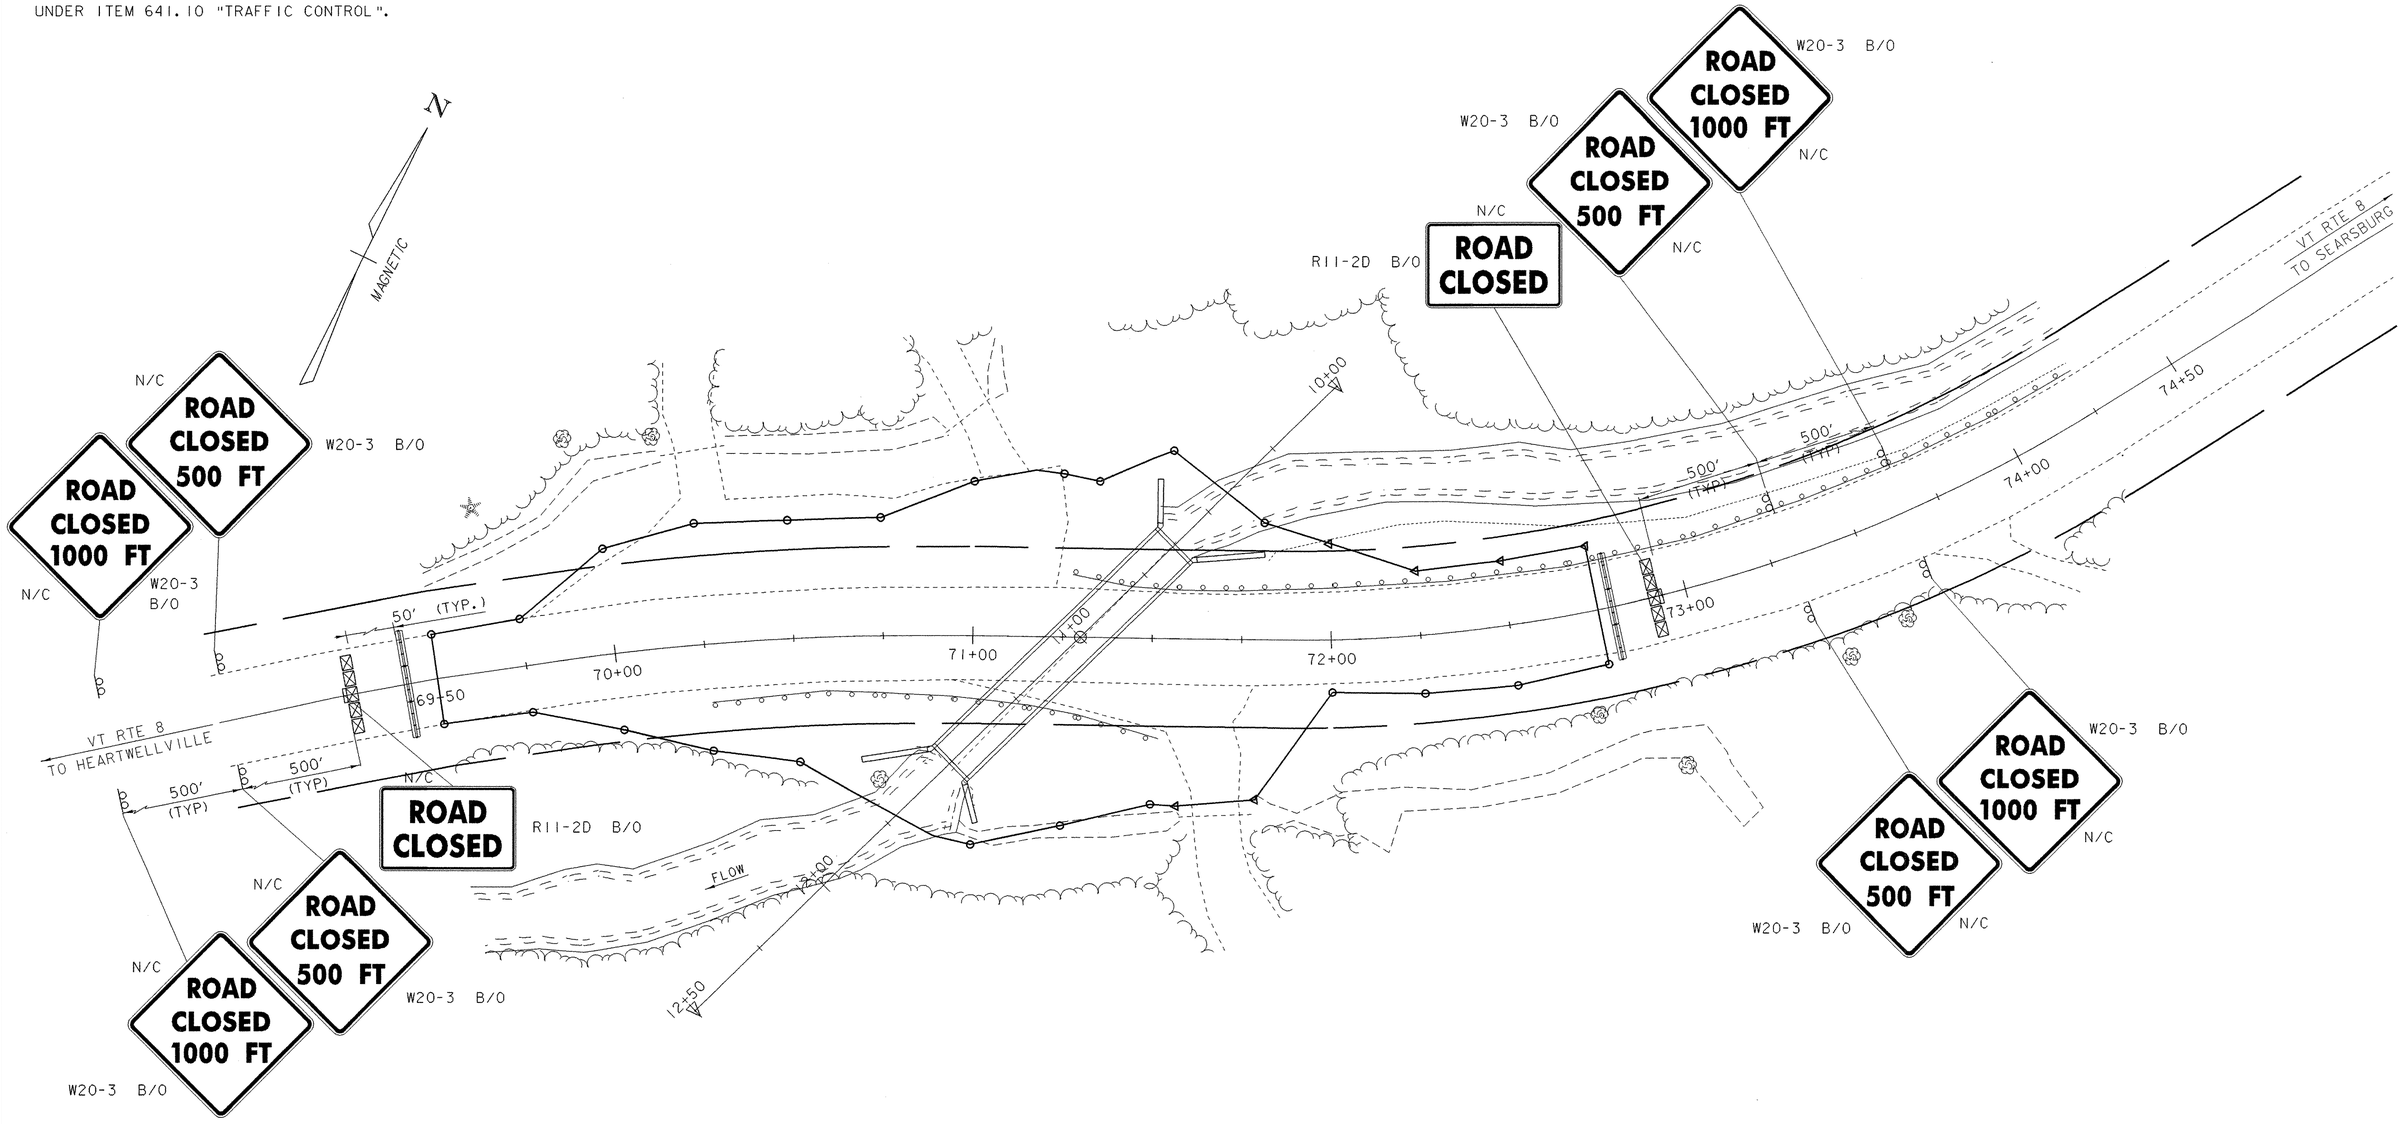

LEGEND
N/C - NEW/CONSTRUCTION ONLY
B/O - BLACK/ORANGE
☒ - TYPE III BARRICADE
☒ - TYPE III BARRICADE (MOD.)
▭ TEMPORARY TRAFFIC BARRIER

DATUM
VERTICAL NAVD 88
HORIZONTAL ASSUMED

TRAFFIC CONTROL
SCALE 1" = 20'-0
20 0 20

PROJECT: READSBORO	PROJECT NO.: ST CULV (4)
DESIGN FILE NAME: 04c176/structures/s04c176bdr.dgn	
IPARM FILE NAME: s04c176trfctrl.i	PLOT DATE: 18-JUL-2006
SURVEYED BY: L.ORVIS	SURVEY DATE: 11/2004
SQUAD LEADER: C.P.WILLIAMS	DRAWN BY: M.FESSEL
TRAFFIC CONTROL	SHEET: 11 OF 39