646.406 DURABLE 4 INCH WHITE LINE, RECESSED POLYUREA
(ALL LINES WILL INCLUDE EDGE LINE BREAKS AND RADIUS FOR TOWN HIGHWAYS)
U.S. ROUTE 7:
STA 50+50.00 - STA 54+00.00 DASHED LANE LANE LT
STA 50+50.00 - STA 54+00.00 DASHED LANE LINE RT
STA 50+50.00 - STA 54+00.00 EDGE LINE LT & RT
STA 51+70.00 - STA 52+50.00 SOLID LANE LINE CL
STA 52+50.00 - STA 53+50.00 DOTTED LANE LINE CL

646.602 TEMPORARY 4 INCH WHITE LINE, PAINT
(ALL LINES WILL INCLUDE EDGE LINE BREAKS AND RADIUS FOR TOWN HIGHWAYS)
U.S. ROUTE 7:
STA 50+50.00 - STA 54+00.00 DASHED LANE LANE LT
STA 50+50.00 - STA 54+00.00 DASHED LANE LINE RT
STA 50+50.00 - STA 54+00.00 EDGE LINE LT & RT
STA 51+70.00 - STA 52+50.00 SOLID LANE LINE CL
STA 52+50.00 - STA 53+50.00 DOTTED LANE LINE CL

646.416 DURABLE 4 INCH YELLOW LINE, RECESSED POLYUREA
(ALL LINES WILL INCLUDE C/L BREAKS FOR TOWN HIGHWAYS)
U.S. ROUTE 7:
STA 50+50.00 - STA 50+90.00 DOUBLE SOLID MEDIAN CL/RT
STA 51+70.00 - STA 52+50.00 DOUBLE SOLID RT
STA 52+50.00 - STA 53+50.00 DOUBLE SOLID MEDIAN RT
STA 53+50.00 - STA 54+00.00 DOUBLE SOLID MEDIAN CL/RT

646.612 TEMPORARY 4 INCH YELLOW LINE, PAINT
(ALL LINES WILL INCLUDE C/L BREAKS FOR TOWN HIGHWAYS)
U.S. ROUTE 7:
STA 50+50.00 - STA 50+90.00 DOUBLE SOLID MEDIAN CL/RT
STA 51+70.00 - STA 52+50.00 DOUBLE SOLID RT
STA 52+50.00 - STA 53+50.00 DOUBLE SOLID MEDIAN RT
STA 53+50.00 - STA 54+00.00 DOUBLE SOLID MEDIAN CL/RT

646.456 DURABLE 8 INCH YELLOW LINE, RECESSED POLYUREA
U.S. ROUTE 7:
STA 50+50.00 - STA 50+90.00 HATCHED MEDIAN CL/RT
STA 52+50.00 - STA 54+00.00 HATCHED MEDIAN CL/RT

646.487 DURABLE 24 INCH STOP BAR, RECESSED TYPE I TAPE
U.S. ROUTE 7:
STA 50+87.00 RT
STA 51+69.00 LT/RT

646.682 TEMPORARY 24 INCH STOP BAR, PAINT
U.S. ROUTE 7:
STA 50+87.00 RT
STA 51+69.00 LT/RT

646.491 DURABLE LETTER OR SYMBOL, TYPE I TAPE
U.S. ROUTE 7:
STA 51+78.25 RT, ARROW (1 EA)
STA 52+46.00 RT, ARROW (1 EA)

646.692 TEMPORARY LETTER OR SYMBOL, PAINT
U.S. ROUTE 7:
STA 51+78.25 RT, ARROW (2 EA)
STA 52+46.00 RT, ARROW (2 EA)

646.501 DURABLE CROSSWALK MARKING, TYPE I TAPE
U.S. ROUTE 7:
STA 51+11.04 RT, KILLINGTON AVENUE
STA 51+48.00 LT/RT
STA 52+53.60 LT, MAIN STREET

646.702 TEMPORARY CROSSWALK MARKING, PAINT
U.S. ROUTE 7:
STA 51+11.04 RT, KILLINGTON AVENUE
STA 51+48.00 LT/RT
STA 52+53.60 LT, MAIN STREET

675.50 REMOVING SIGNS
AS SHOWN - 12

616.28 CAST-IN-PLACE CONCRETE CURB, TYPE B
U.S. ROUTE 7:
STA 50+92.0 RT (14.0 LF)
STA 51+32.0 RT (14.0 LF)
STA 51+48.0 RT (14.0 LF)

618.10 PORTLAND CEMENT CONCRETE SIDEWALK, 5 INCH
U.S. ROUTE 7:
STA 50+92.0 RT (10.6 SY)
STA 51+32.0 RT (10.6 SY)
STA 51+48.0 RT (10.6 SY)

618.30 DETECTABLE WARNING SURFACE
U.S. ROUTE 7:
STA 50+92.0 RT (10.0 SF)
STA 51+32.0 RT (10.0 SF)
STA 51+48.0 RT (10.0 SF)

629.20 ADJUST ELEVATION OF VALVE BOX
U.S. ROUTE 7:
STA 51+01.0 RT
STA 52+46.0 LT

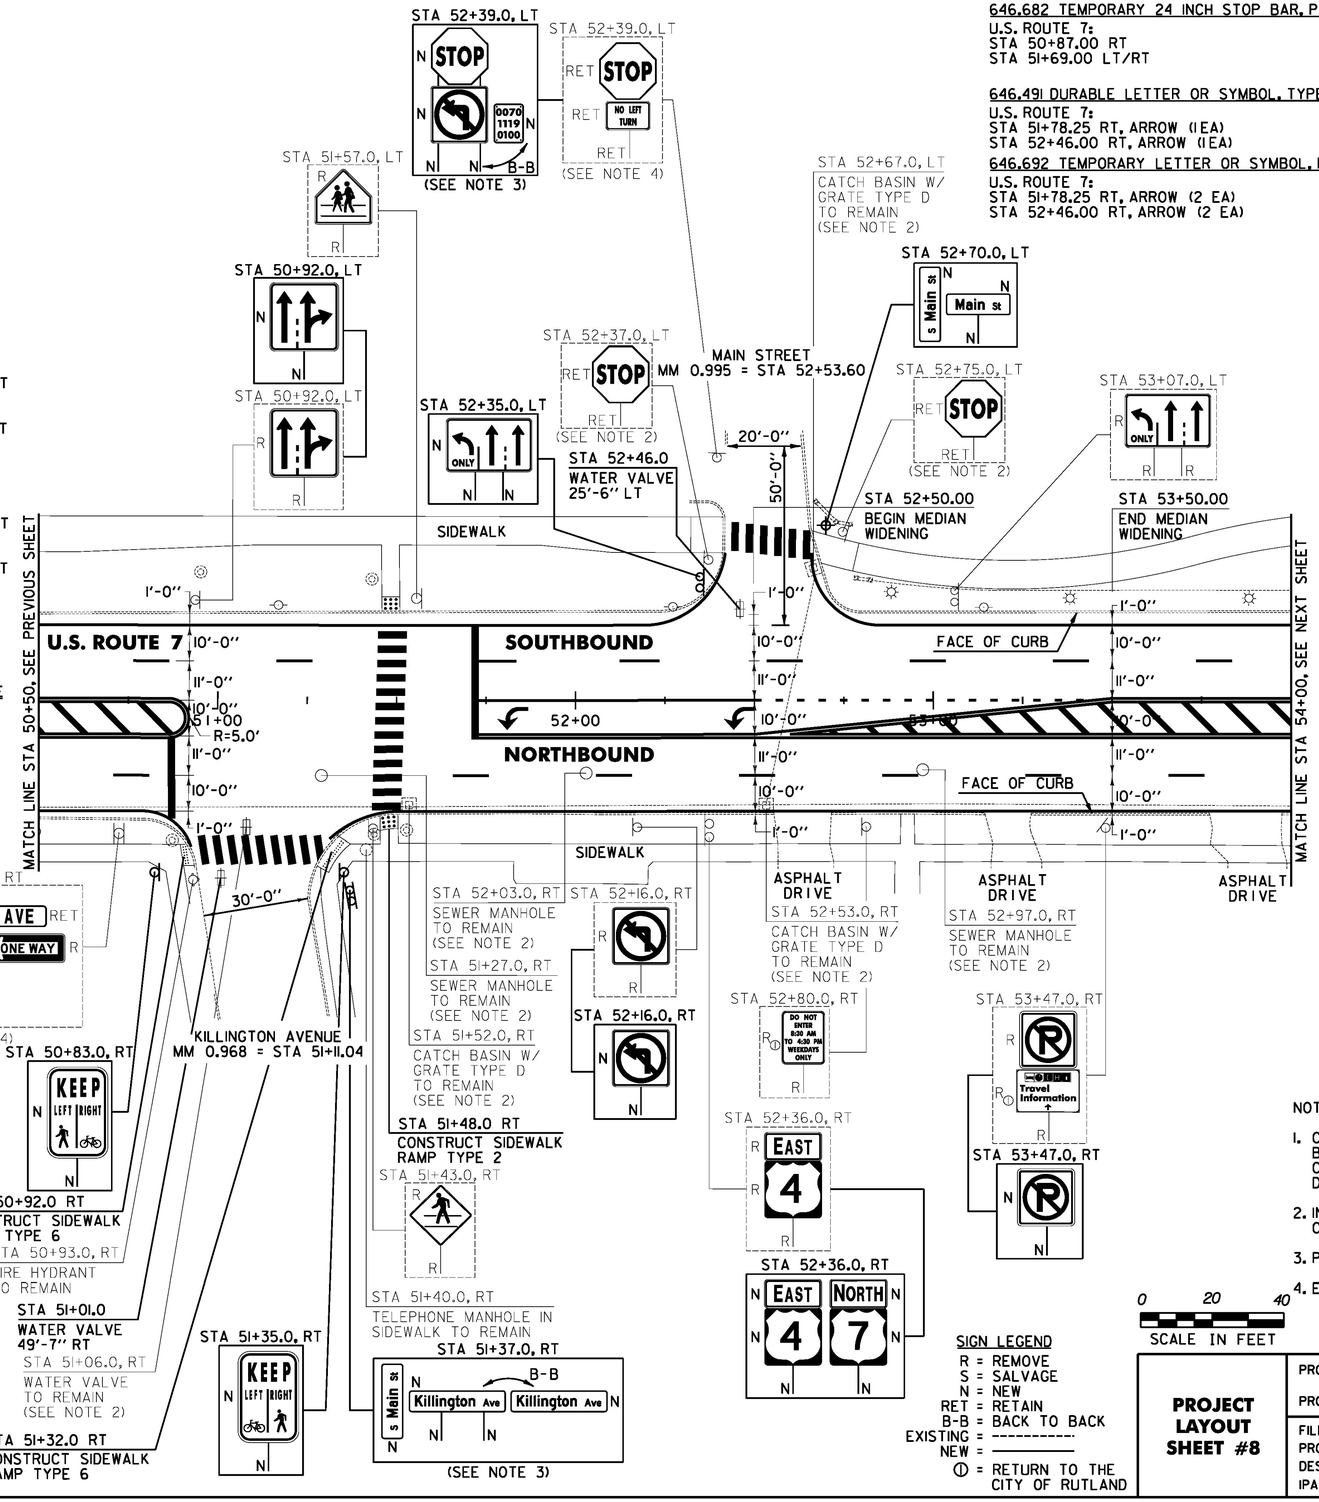


NOTES:
1. COLD PLANING AND PAVING LIMIT ON ALL CITY STREETS SHALL BE MEASURED 25 FT BACK FROM U.S. ROUTE 7 FACE OF CURB UNLESS DENOTED OTHERWISE ON THE PLANS OR AS DIRECTED BY THE ENGINEER.
2. INSTALLED OR ADJUSTED UNDER STP 019-3(57) PRIOR TO CONSTRUCTION.
3. PROPOSED SIGNS AND POSTS TO BE INSTALLED BY OTHERS.
4. EXISTING SIGNS AND POSTS TO BE REMOVED BY OTHERS.

SIGN LEGEND
R = REMOVE
S = SALVAGE
N = NEW
RET = RETAIN
B-B = BACK TO BACK
EXISTING = ----------
NEW = ——————
① = RETURN TO THE CITY OF RUTLAND

0 20 40
SCALE IN FEET

**PROJECT LAYOUT SHEET #8**

PROJECT NAME: RUTLAND CITY
PROJECT NUMBER: NH 2716(1)

FILE NAME: p07d188.dgn
PROJECT LEADER: D.E.G.
DESIGNED BY: M.J.M.
IPARM FILE: 07d188108.i
PLOT DATE: 7/19/2013
DRAWN BY: W.G.P.
CHECKED BY: D.E.G.
SHEET 166 OF 392

FILE NAME = U:\1776\CADD\MISTN\NH 2716\07d188_bdr_nu_00.dgn
DATE/TIME = 7/19/2013
USER = 4416