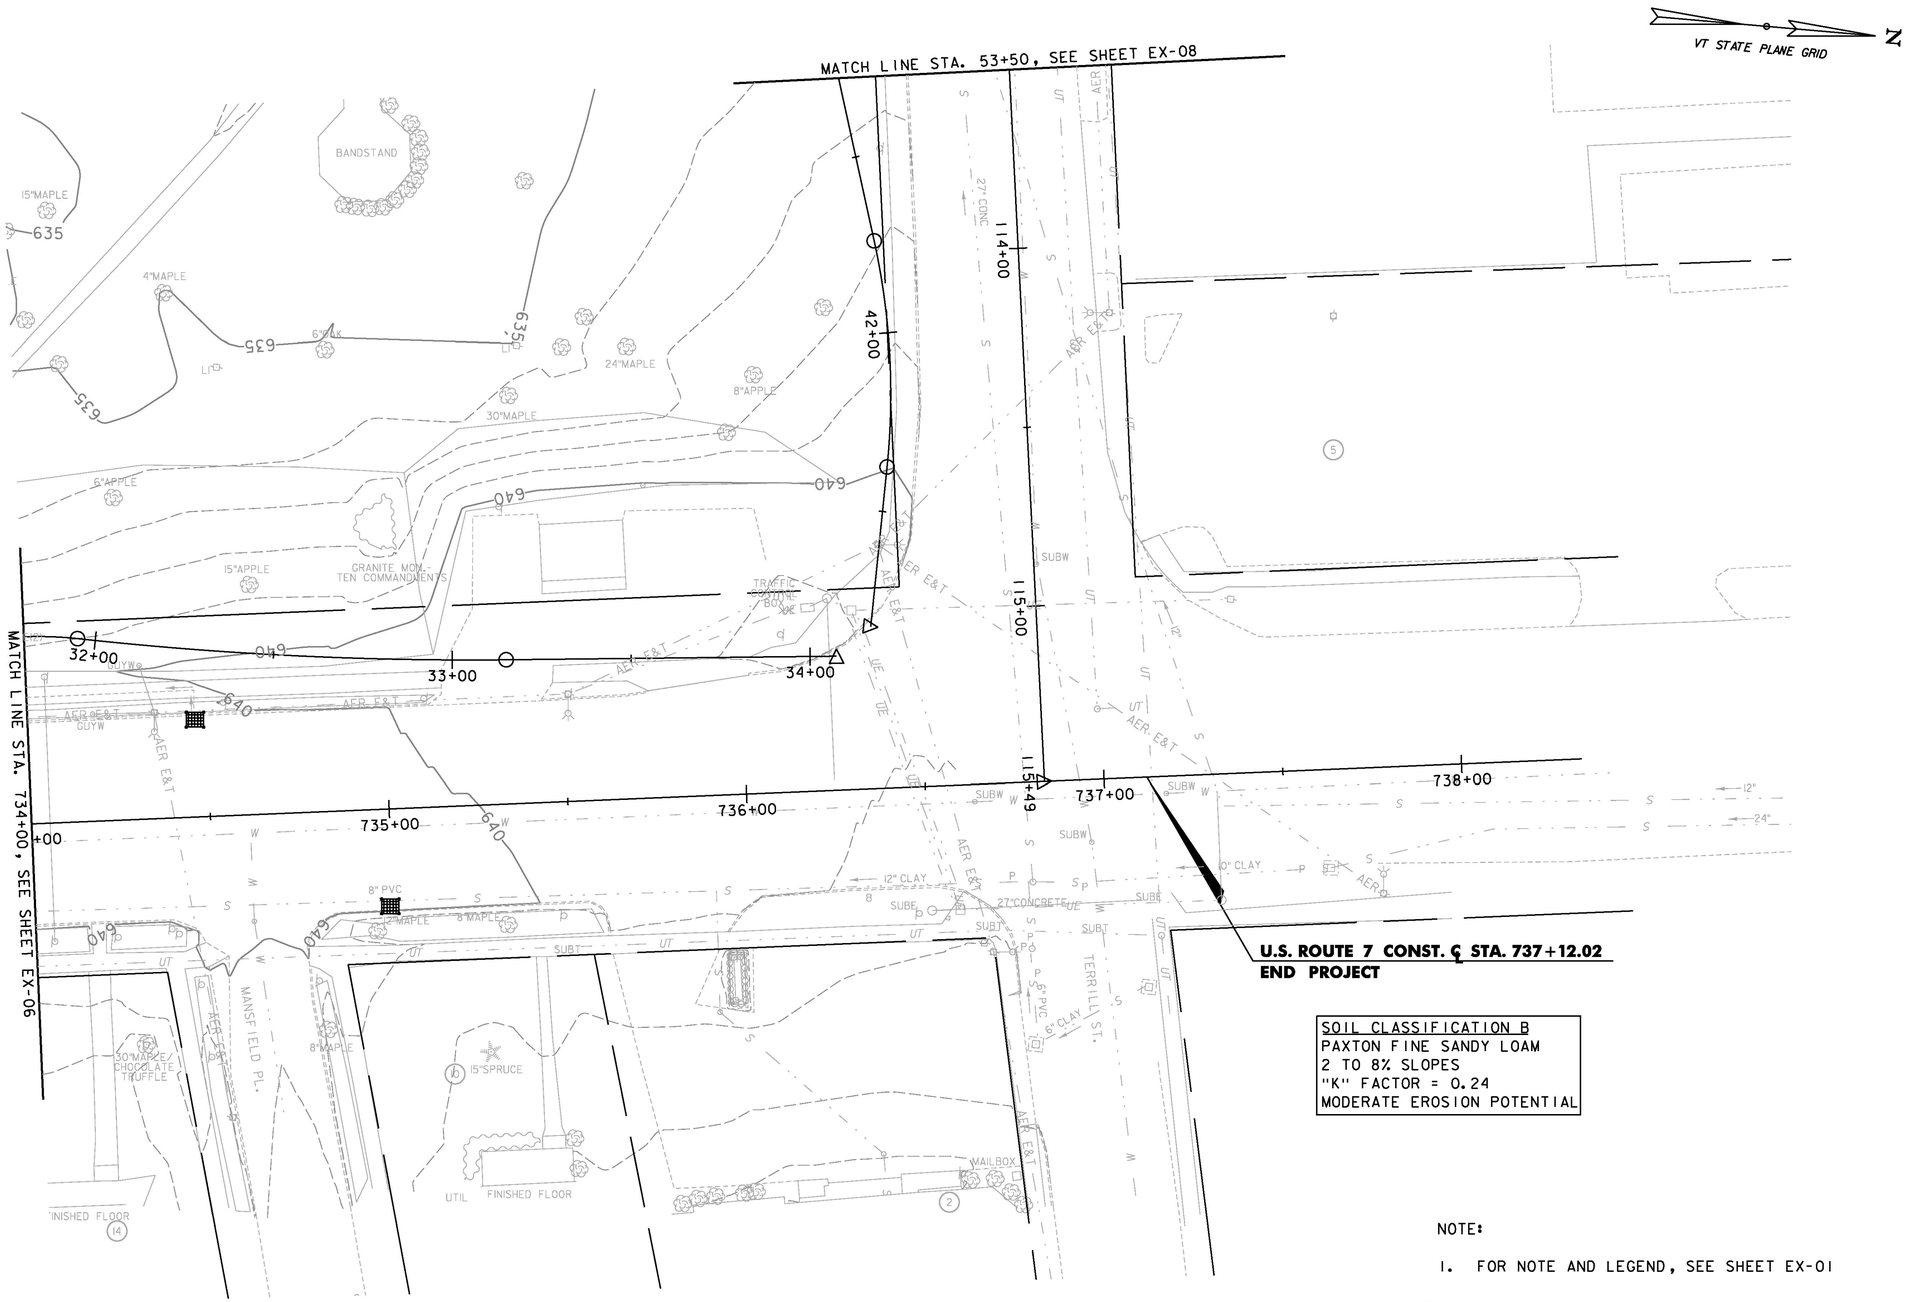

SOIL CLASSIFICATION B
PAXTON FINE SANDY LOAM
2 TO 8% SLOPES
"K" FACTOR = 0.24
MODERATE EROSION POTENTIAL

NOTE:

1. FOR NOTE AND LEGEND, SEE SHEET EX-01

0 20 40
SCALE

Stantec

PROJECT NAME: RUTLAND CITY	
PROJECT NUMBER: STP 019-3(57)	
FILE NAME: ...\PlotFiles\rut_epsc_exist.dgn	PLOT DATE: 7/12/2013
PROJECT LEADER: GAE	DRAWN BY: PZA
DESIGNED BY: TFD	CHECKED BY: GAE
EPSC EXIST. CONDITIONS PLAN EX-07	SHEET 321 OF 392