SPECIAL PROVISION
(SQUARE GRANITE BOLLARD)

STA. 726+85, 34' LT
STA. 726+89, 34' LT
STA. 726+94, 48' LT
STA. 727+04, 74' LT
STA. 727+68, 73' LT
STA. 727+84, 44' LT
STA. 727+85, 33' LT
STA. 727+89, 33' LT

VT STATE PLANE GRID
N

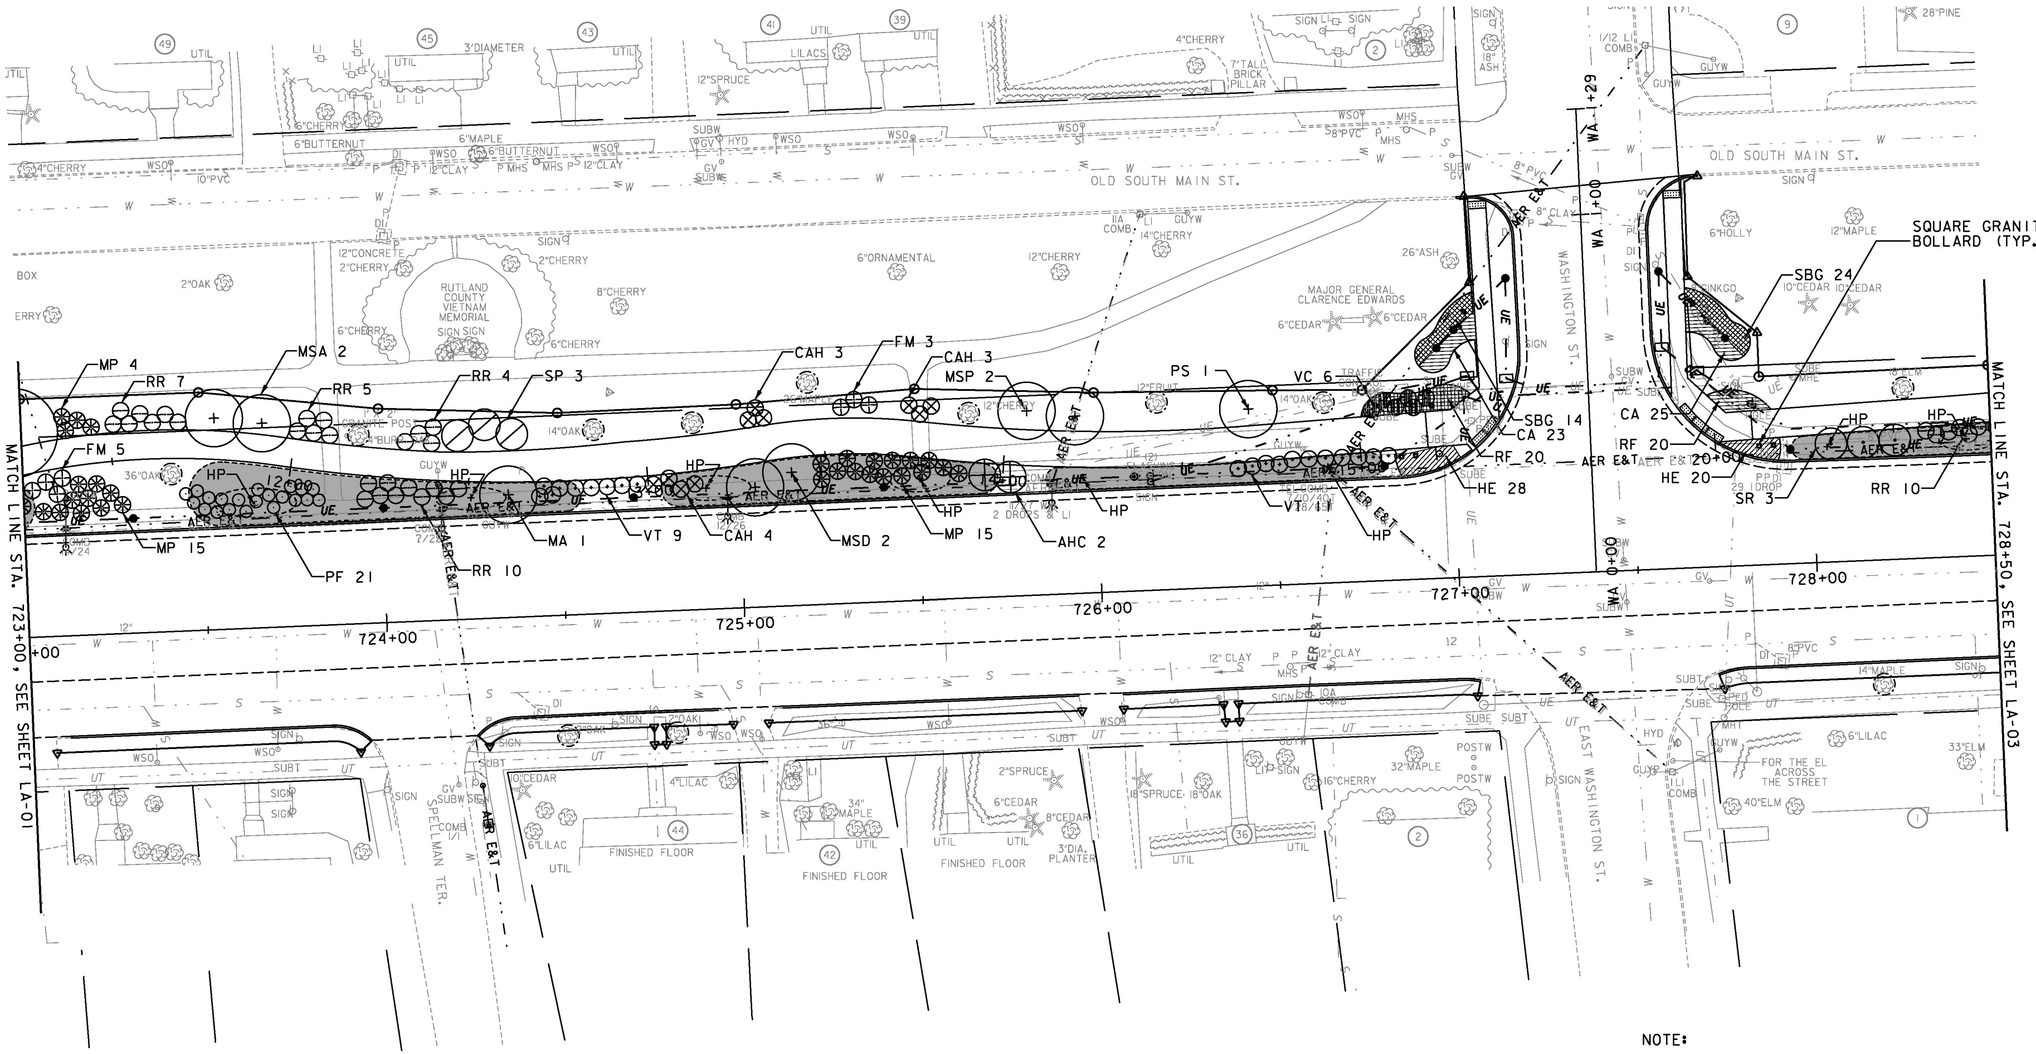

NOTE:

1. FOR LANDSCAPE GENERAL NOTES SEE SHEET LA-01.

0 20 40
SCALE

Stantec

PROJECT NAME: RUTLAND CITY	
PROJECT NUMBER: STP 019-3(57)	
FILE NAME: ...\Trans\PlotFiles\rut_land.dgn	PLOT DATE: 7/12/2013
PROJECT LEADER: GAE	DRAWN BY: PZA
DESIGNED BY: TFD	CHECKED BY: GAE
LANDSCAPE PLAN LA-02	SHEET 367 OF 392