NOTES:
1. ALL INLETS ARE TO BE PROTECTED. SEE SHEET 25.
2. CONSTRUCTION ENTRANCE TO BE DETERMINED IN THE FIELD. SHALL BE CONSTRUCTED PER SHEET 26.
3. FINAL CONTOURS ARE TO BE TAKEN FROM CROSS SECTIONS.

EROSION MATTING - JUTE

197+60 - 205+40 LT
198+20 - 205+20 RT

LEGEND

SILT FENCE
PDF PDF
SNOW FENCE (MOD. - ARCH)

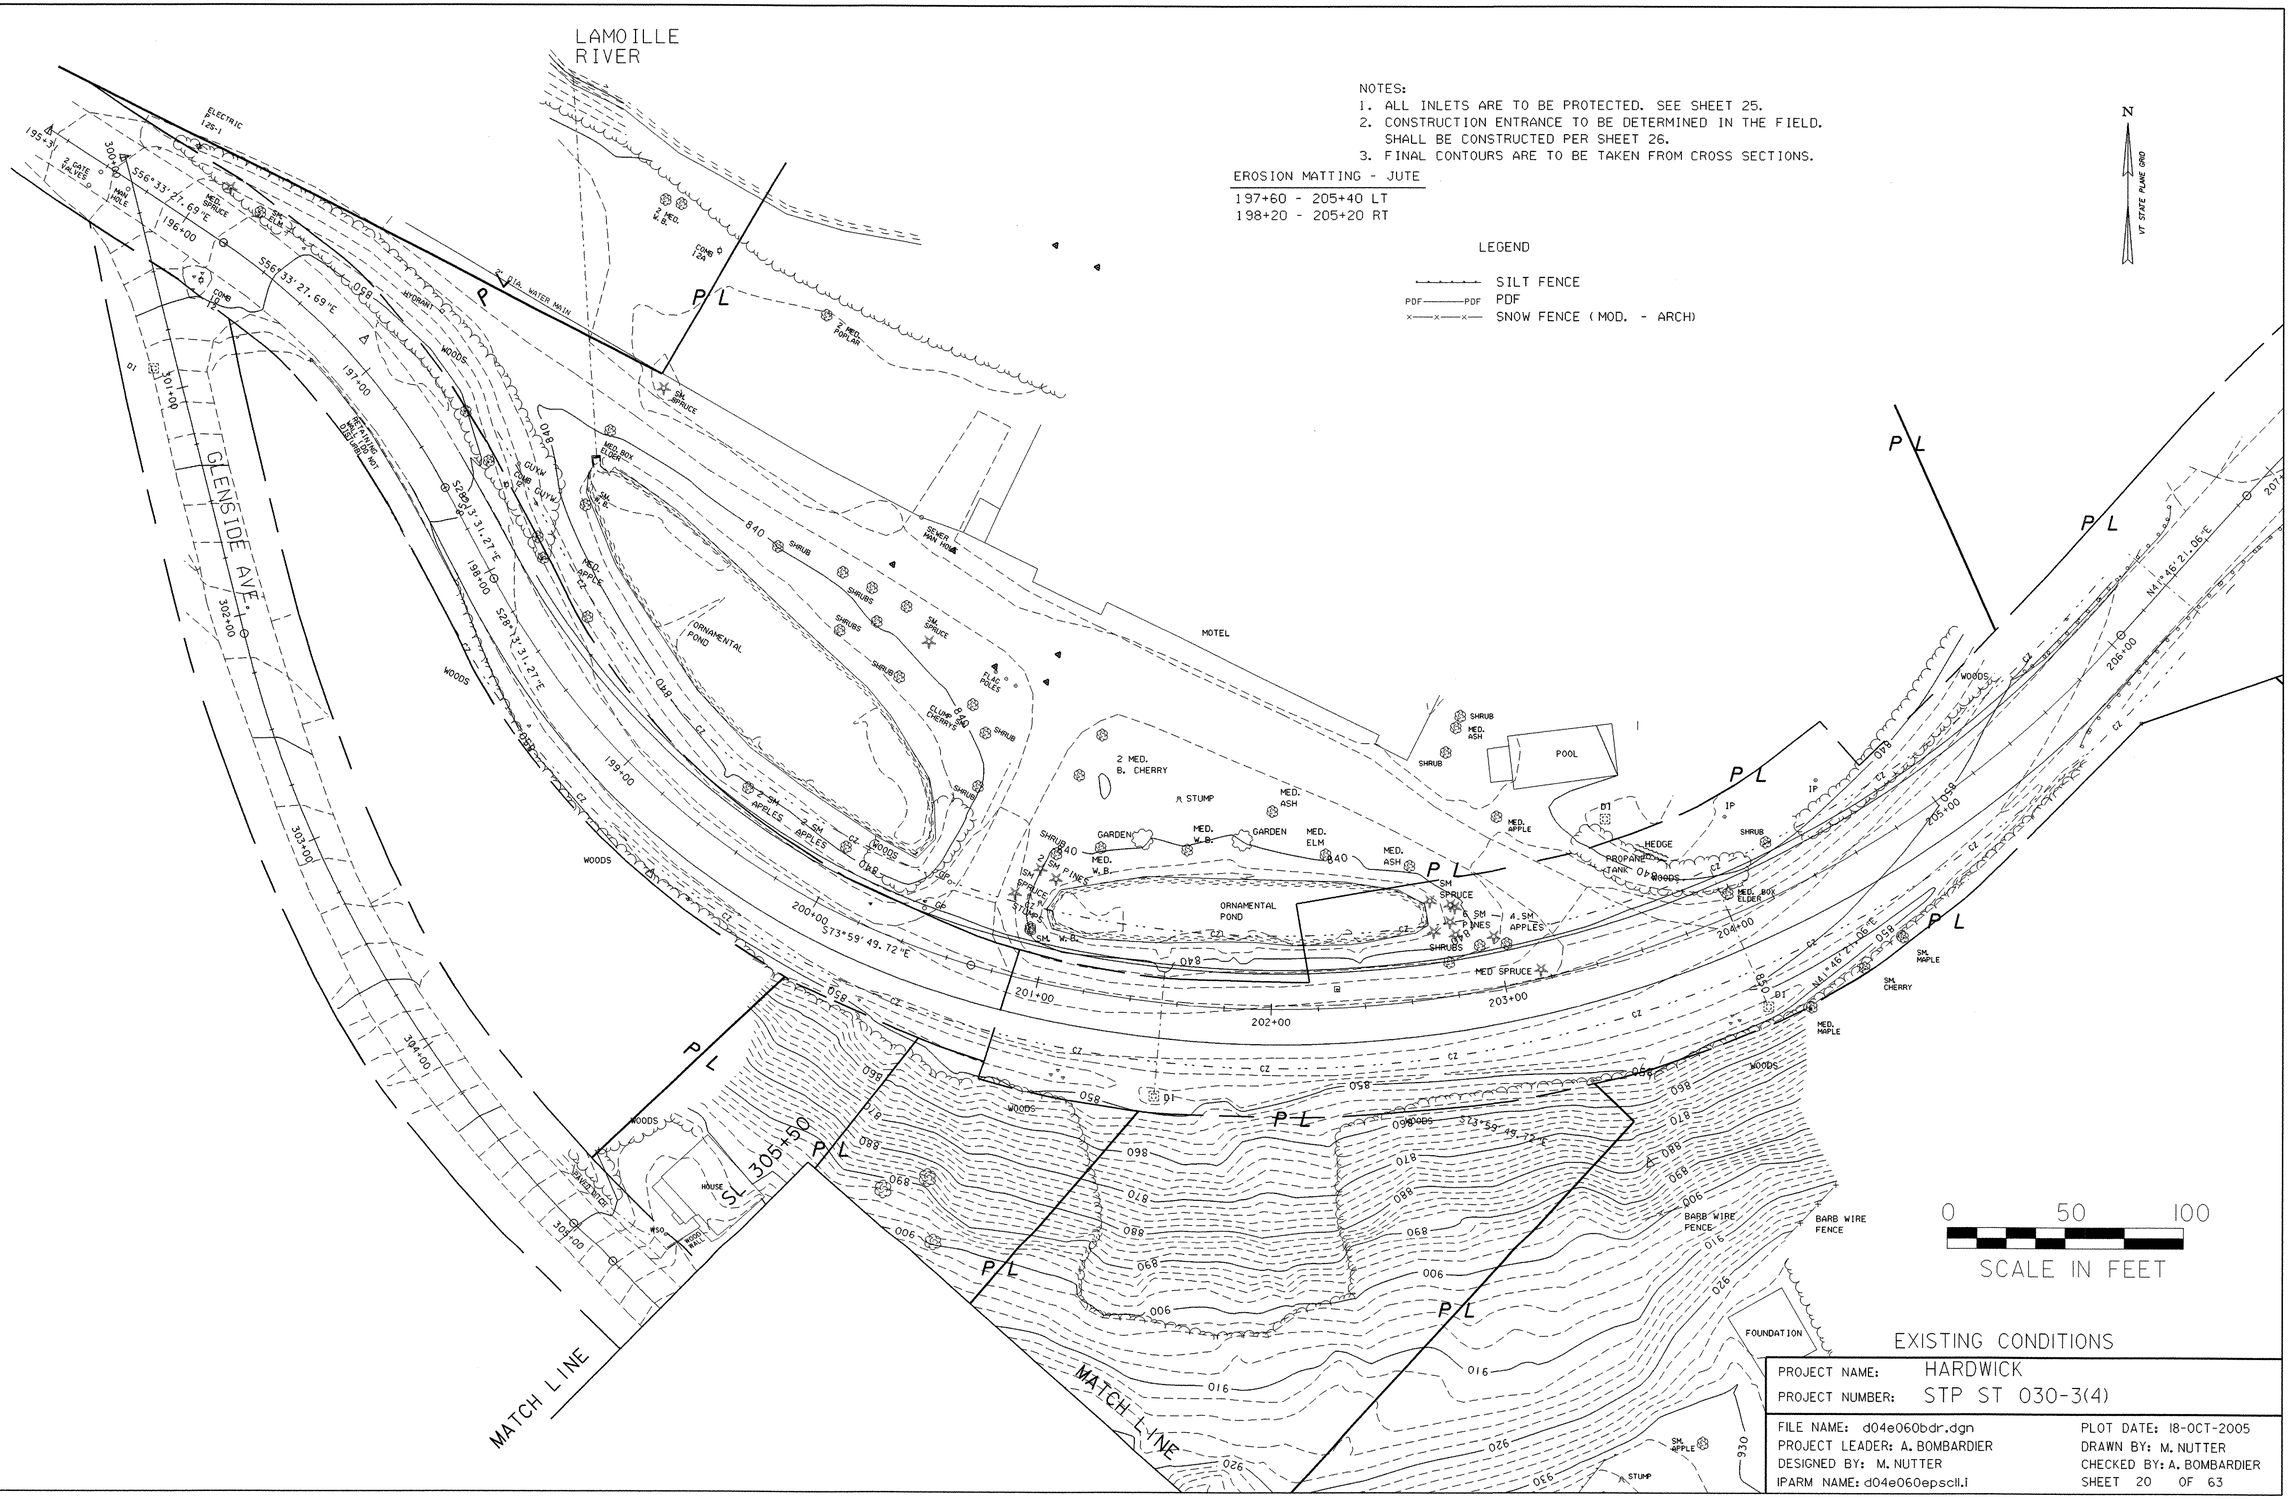

EXISTING CONDITIONS

PROJECT NAME:	HARDWICK
PROJECT NUMBER:	STP ST 030-3(4)

FILE NAME: d04e060bdr.dgn	PLOT DATE: 18-OCT-2005
PROJECT LEADER: A. BOMBARDIER	DRAWN BY: M. NUTTER
DESIGNED BY: M. NUTTER	CHECKED BY: A. BOMBARDIER
IPARM NAME: d04e060epscll.i	SHEET 20 OF 63