646.402 DURABLE 4 INCH WHITE LINE, THERMOPLASTIC
(ALL LINES WILL INCLUDE EDGE LINE BREAKS AND RADIUS FOR TOWN HIGHWAYS)
ROCHESTER:
STA. 176+00.00 - STA. 192+00.00 LT & RT

646.412 DURABLE 4 INCH YELLOW LINE, THERMOPLASTIC
(ALL LINES WILL INCLUDE C/L BREAKS FOR TOWN HIGHWAYS) S=SOLID, D=DASHED

ROCHESTER:	LT	℄	RT
STA. 176+00.00 - STA. 192+00.00	S	-	S
STA. 190+44.96 DOUBLE SOLID LT, TH-37			

646.492 DURABLE LETTER OR SYMBOL, THERMOPLASTIC
ROCHESTER:
STA. 190+44.96 LT, "S,T,O,P" (4 EA), TH-37

646.692 TEMPORARY LETTER OR SYMBOL, PAINT
ROCHESTER:
STA. 190+44.96 LT, "S,T,O,P" (4 EA) TH-37

646.602 TEMPORARY 4 INCH WHITE LINE, PAINT
(ALL LINES WILL INCLUDE EDGE LINE BREAKS AND RADIUS FOR TOWN HIGHWAYS)
ROCHESTER:
STA. 176+00.00 - STA. 192+00.00 LT & RT

646.612 TEMPORARY 4 INCH YELLOW LINE, PAINT
(ALL LINES WILL INCLUDE C/L BREAKS FOR TOWN HIGHWAYS) S=SOLID, D=DASHED

ROCHESTER:	LT	℄	RT
STA. 176+00.00 - STA. 192+00.00	S	-	S
STA. 190+44.96 DOUBLE SOLID LT, TH-37			

646.482 DURABLE 24 INCH STOP BAR, THERMOPLASTIC
ROCHESTER:
STA. 190+44.96 LT, TH-37

646.682 TEMPORARY 24 INCH STOP BAR, PAINT
ROCHESTER:
STA. 190+44.96 LT, TH-37

675.50 REMOVING SIGNS
AS SHOWN - 1

675.60 ERECTING SALVAGED SIGNS
AS SHOWN - 1

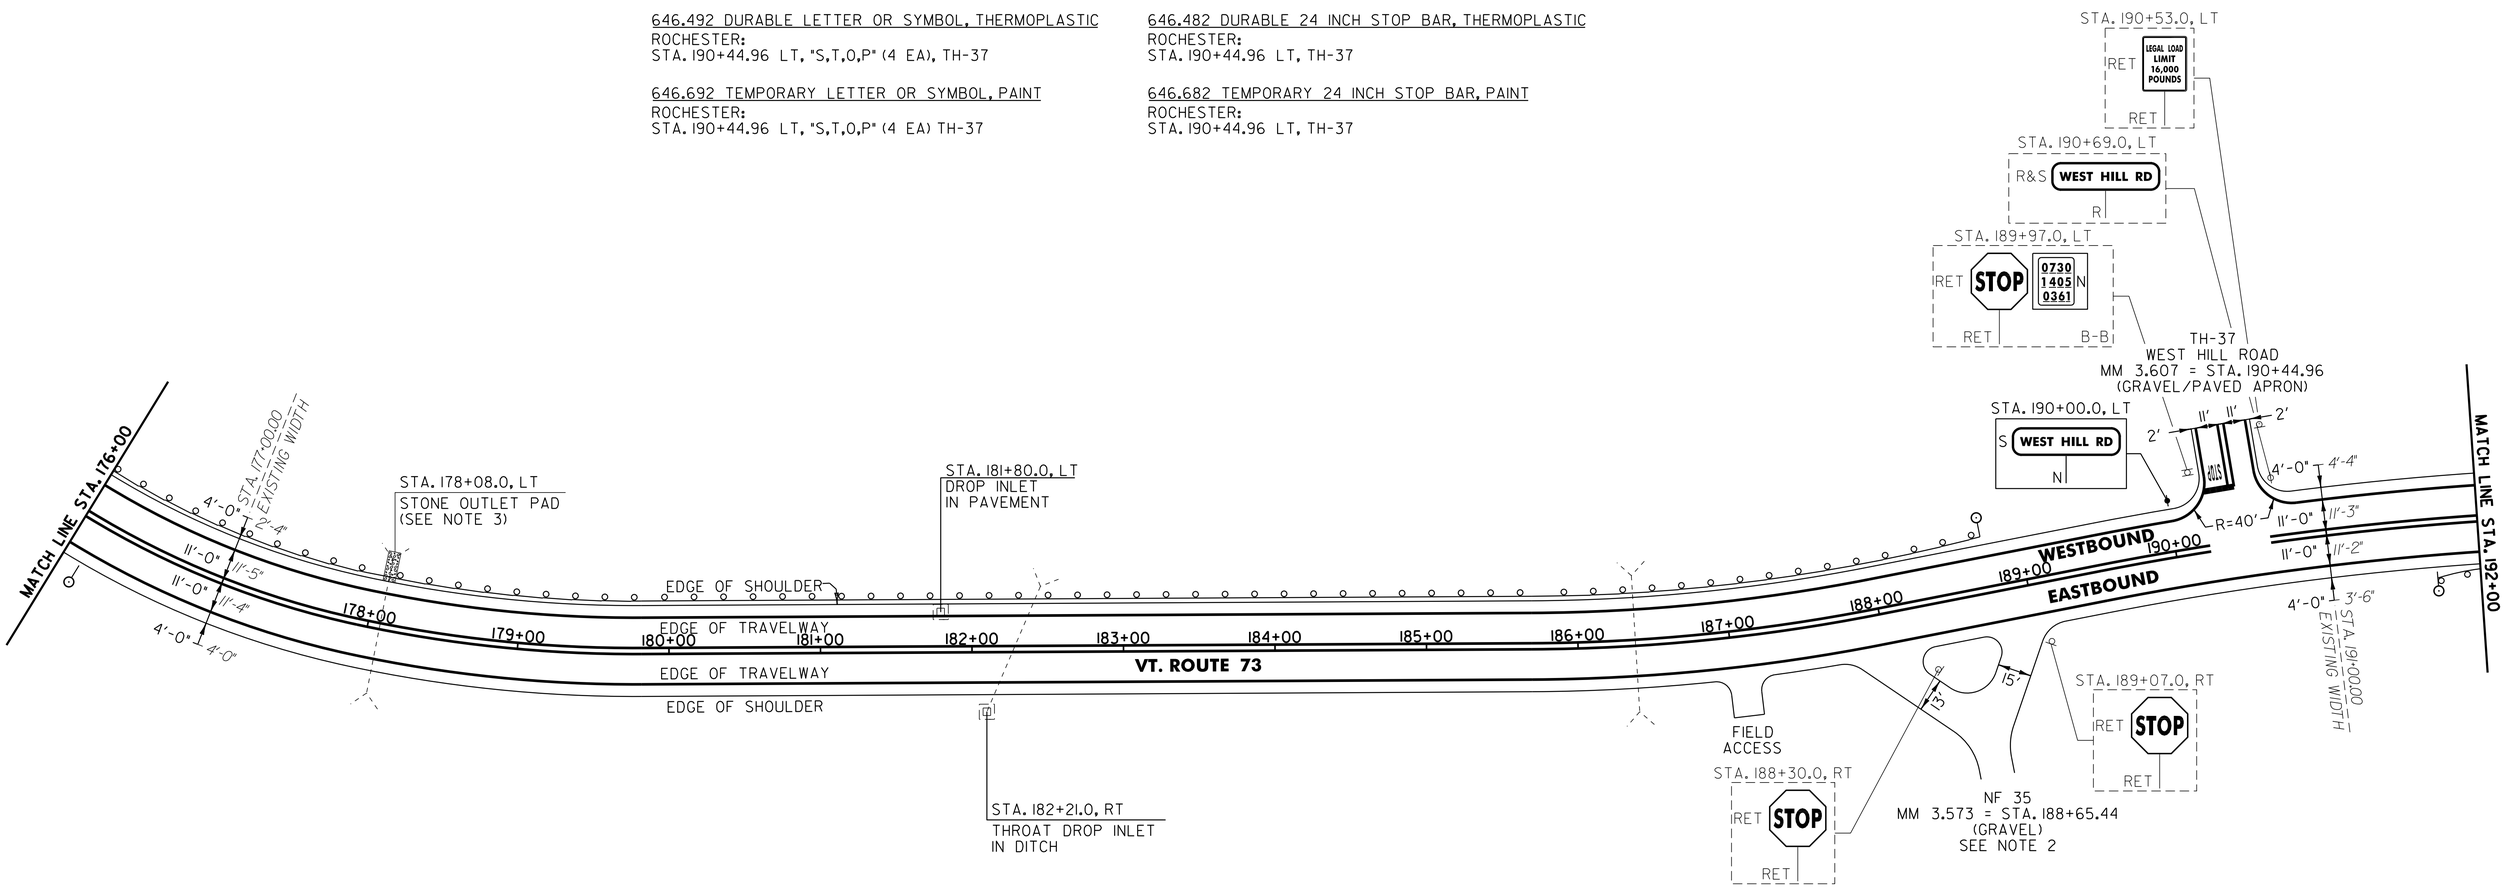

604.412 REHAB. DROP INLETS, CATCH BASINS OR MANHOLES, CLASS I
ROCHESTER:
STA. 181+80, LT
STA. 182+21.0 RT

616.35 TREATED TIMBER CURB
ROCHESTER:
STA. 176+00.0 - STA. 181+90.0 LT (590.0 LF)

621.80 REMOVAL AND DISPOSAL OF GUARDRAIL
ROCHESTER:
STA. 176+00.0 - STA. 187+01.0 LT (1101.0 LF)

676.10 DELINEATOR WITH STEEL POST
TYPE I WHITE
ROCHESTER:
STA. 176+12.5 RT
STA. 188+75.0 LT
STA. 191+71.5 RT

900.620 SPECIAL PROVISION (MANUFACTURED TERMINAL SECTION, FLARED/WEATHERING)
ROCHESTER:
STA. 176+00.0 - STA. 176+12.5 RT
STA. 188+37.5 - STA. 188+75.0 LT
STA. 191+71.5 - STA. 192+00.0 RT

900.640 SPECIAL PROVISION (STEEL BEAM GUARDRAIL, WEATHERING, W/8 FEET POSTS)
ROCHESTER:
STA. 176+00.0 - STA. 188+37.5 LT (1237.5 LF)

SIGN LEGEND
R = REMOVE
S = SALVAGE
N = NEW
RET = RETAIN
B-B = BACK TO BACK
EXISTING = - - - - - - -
NEW = ————

NOTES:

1. PAVING LIMIT ON ALL TOWN HIGHWAYS SHALL BE MEASURED 25 FT BACK FROM VT. ROUTE 73 EDGE OF SHOULDER UNLESS DENOTED OTHERWISE ON THE PLANS OR AS DIRECTED BY THE RESIDENT ENGINEER.
2. PROVIDE A 5 FT WIDE, 1 1/2" TYPE III APRON FOR BOTH APPROACH LEGS TO NF 35. ANY REQUIRED EXCAVATION OR GRADING SHALL BE PERFORMED AS DIRECTED BY THE RESIDENT ENGINEER AND PAID FOR UNDER THE APPLICABLE RENTAL ITEM(S).
3. PROVIDE A 2 FT WIDE GAP IN TIMBER CURB TO MAINTAIN STORMWATER RUNOFF FLOW TO THE EXISTING STONE OUTLET PAD.

NOT TO SCALE

PROJECT LAYOUT SHEET #12

PROJECT NAME: ROCHESTER-CHITTENDEN-ROCHESTER
PROJECT NUMBER: STP 2505(1)S

FILE NAME: p05c046.dgn	PLOT DATE: $DATE$
PROJECT LEADER: D.E.G.	DRAWN BY: C.A.K.
DESIGNED BY: J.S.P.	CHECKED BY: D.E.G.
IPARM FILE: p05c046112.i	SHEET 24 OF 56