646.402 DURABLE 4 INCH WHITE LINE, THERMOPLASTIC
(ALL LINES WILL INCLUDE EDGE LINE BREAKS AND RADIUS FOR TOWN HIGHWAYS)

ROCHESTER:
STA. 280+00.00 - STA. 296+00.00 LT & RT

646.412 DURABLE 4 INCH YELLOW LINE, THERMOPLASTIC
(ALL LINES WILL INCLUDE C/L BREAKS FOR TOWN HIGHWAYS) S=SOLID, D=DASHED

ROCHESTER:	LT	℄	RT
STA. 280+00.00 - STA. 282+50.00	S	-	S
STA. 282+50.00 - STA. 290+40.00	S	-	D
STA. 290+40.00 - STA. 292+00.00	-	D	-
STA. 292+00.00 - STA. 296+00.00	D	-	S

646.602 TEMPORARY 4 INCH WHITE LINE, PAINT
(ALL LINES WILL INCLUDE EDGE LINE BREAKS AND RADIUS FOR TOWN HIGHWAYS)

ROCHESTER:
STA. 280+00.00 - STA. 296+00.00 LT & RT

646.612 TEMPORARY 4 INCH YELLOW LINE, PAINT
(ALL LINES WILL INCLUDE C/L BREAKS FOR TOWN HIGHWAYS) S=SOLID, D=DASHED

ROCHESTER:	LT	℄	RT
STA. 280+00.00 - STA. 282+50.00	S	-	S
STA. 282+50.00 - STA. 290+40.00	S	-	D
STA. 290+40.00 - STA. 292+00.00	-	D	-
STA. 292+00.00 - STA. 296+00.00	D	-	S

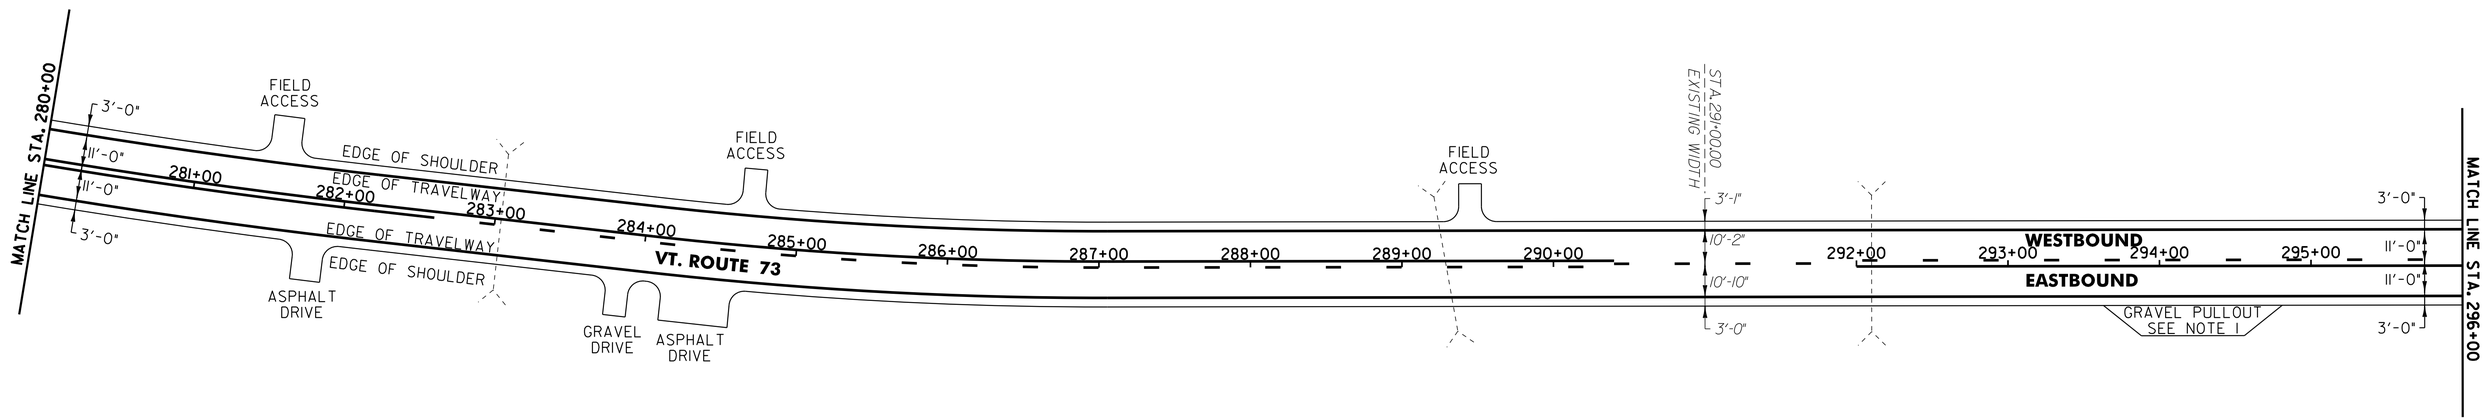

NOTE:

1. PROVIDE A 5 FT WIDE, 1 1/2" TYPE III APRON FOR THE EXISTING GRAVEL PULLOUT. ANY REQUIRED EXCAVATION AND GRADING SHALL BE PERFORMED AS DIRECTED BY THE RESIDENT ENGINEER AND PAID FOR UNDER THE APPLICABLE RENTAL ITEM(S).

NOT TO SCALE

PROJECT LAYOUT SHEET #19	PROJECT NAME: ROCHESTER-CHITTENDEN-ROCHESTER PROJECT NUMBER: STP 2505(1)S
	FILE NAME: p05c046.dgn PROJECT LEADER: D.E.G. DESIGNED BY: J.S.P. IPARM FILE: p05c04619.i PLOT DATE: $DATE$ DRAWN BY: C.A.K. CHECKED BY: D.E.G. SHEET 31 OF 56