R.O.W. PLAN

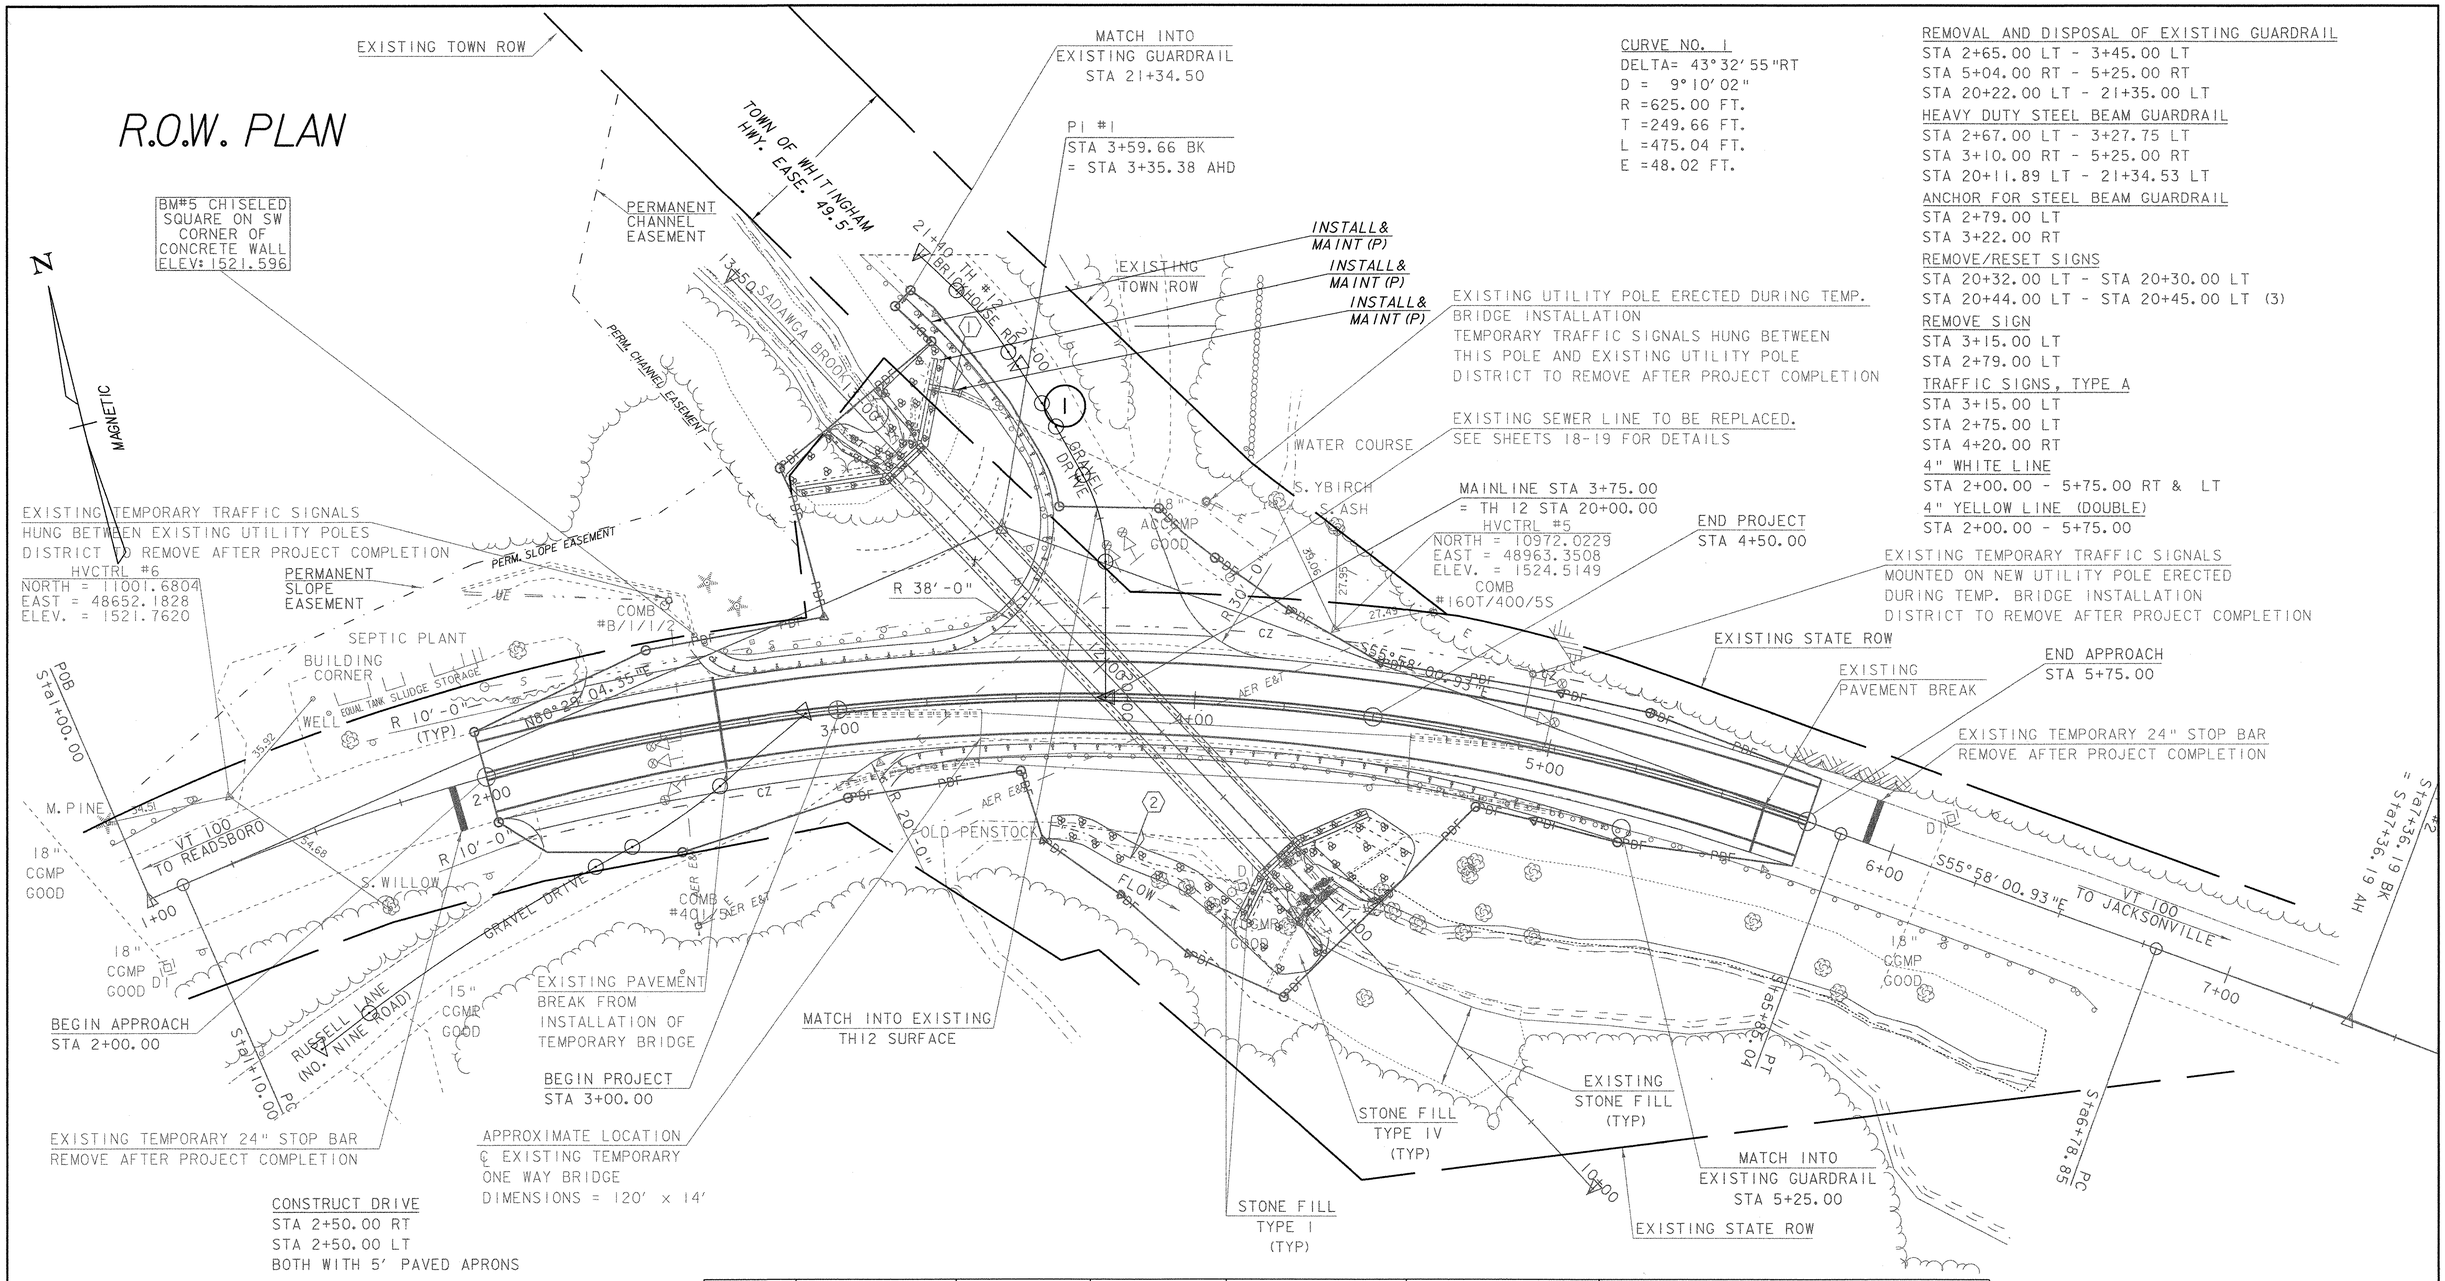

CURVE NO. 1
DELTA= 43°32'55"RT
D = 9°10'02"
R =625.00 FT.
T =249.66 FT.
L =475.04 FT.
E =48.02 FT.

REMOVAL AND DISPOSAL OF EXISTING GUARDRAIL
STA 2+65.00 LT - 3+45.00 LT
STA 5+04.00 RT - 5+25.00 RT
STA 20+22.00 LT - 21+35.00 LT
HEAVY DUTY STEEL BEAM GUARDRAIL
STA 2+67.00 LT - 3+27.75 LT
STA 3+10.00 RT - 5+25.00 RT
STA 20+11.89 LT - 21+34.53 LT
ANCHOR FOR STEEL BEAM GUARDRAIL
STA 2+79.00 LT
STA 3+22.00 RT
REMOVE/RESET SIGNS
STA 20+32.00 LT - STA 20+30.00 LT
STA 20+44.00 LT - STA 20+45.00 LT (3)
REMOVE SIGN
STA 3+15.00 LT
STA 2+79.00 LT
TRAFFIC SIGNS, TYPE A
STA 3+15.00 LT
STA 2+75.00 LT
STA 4+20.00 RT
4" WHITE LINE
STA 2+00.00 - 5+75.00 RT & LT
4" YELLOW LINE (DOUBLE)
STA 2+00.00 - 5+75.00

CONSTRUCT DRIVE
STA 2+50.00 RT
STA 2+50.00 LT
BOTH WITH 5' PAVED APRONS

CONSTRUCT TH APPROACH @ INTERSECTION OF TH 12 & VT
STA 3+75.00 LT W/ 5' PAVED APRON
MATCH INTO EXSITING TH12 SURFACE
WITHIN LIMITS AS SHOWN ON PLANS

NEW 18" CSP PIPE
① STA 12+81.85 RT 24.46-12+89.49 RT 19.11
MATCH INTO EXISTING PIPE

NEW DRAINAGE DITCH
② STA 3+59.26 RT 35.52-4+15.90 RT 60.84

PARCEL	GRANTOR	BEGINNING STATION	ENDING STATION	RIGHTS	REMARKS	RECORDING DATA				
						TITLE	DATE	TOWN/CITY	BOOK	PAGE
1	TOWN OF WHITINGHAM	TH 12 20+54 LT	TH 12 21+35 LT	INSTALL & MAINT (P)	GUARDRAIL	QCD	2/27/06	WHITINGHAM	129	5
		TH 12 21+00 LT	TH 12 21+10 LT	INSTALL & MAINT (P)	CULVERT					
		TH 12 21+02 LT	TH 12 21+20 LT	INSTALL & MAINT (P)	CONCRETE WING WALL, FOOTING & STONE FILL					

DATUM
VERTICAL ASSUMED
HORIZONTAL ASSUMED

LAYOUT
SCALE 1" = 20'-0
20 0 20

PROJECT: WHITINGHAM
PROJECT NO.: ST CULV (6)
DESIGN FILE NAME: 05c128/Structures/s05c128bdr.dgn
IPARM FILE NAME: s05c128layout.i
PLOT DATE: 21-NOV-2007
SURVEYED BY: L.ORVIS
SURVEY DATE: 06/2005
SQUAD LEADER: C.P.WILLIAMS
DRAWN BY: M.FESSEL
ROW SHEET 1 OF 1
SHEET 16 OF 34