INDEX OF SHEETS

1	TITLE SHEET
2	QUANTITY SHEETS
3-23	LAYOUT SHEETS
24-36	TRAFFIC SIGN SUMMARY SHEETS
37-38	TEMPORARY TRAFFIC CONTROL SHEET

VAOT STANDARDS

E-120	STANDARD SIGN PLACEMENT EXPRESSWAY AND FREEWAY	08-08-1995
E-121	STANDARD SIGN PLACEMENT CONVENTIONAL ROAD	08-08-1995
E-123	GUIDE SIGN PLACEMENT AND MISCELLANEOUS DETAILS	03-16-2004
E-124	TOWN LINE SIGNS	08-08-1995
E127	ROUTE MARKINGS AT RURAL INTERSECTIONS	08-08-1995
E-128A	VILLAGE SIGNS A-M	08-08-1995
E-128B	VILLAGE SIGNS N-W	08-08-1995
E-138	MILEMARKER DETAILS STATE AND TOWN HIGHWAYS	05-30-2003
E-141	REGULATORY SIGN DETAILS	09-20-2005
E-155	WARNING SIGN DETAILS	05-01-2004
E-164	SQUARE STEEL POST	05-20-1999

REFER TO THE 2004 STANDARD HIGHWAY SIGN BOOK FOR ALL OTHER SIGN DETAILS

STATE OF VERMONT
AGENCY OF TRANSPORTATION

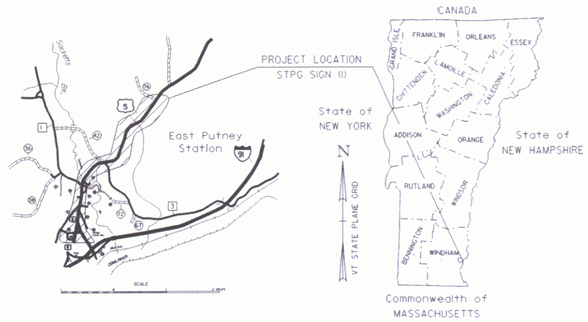

PROPOSED IMPROVEMENT
TOWN OF PUTNEY
COUNTY OF WINDHAM
U.S. ROUTE 5

BEGINNING AT THE DUMMERSTON-PUTNEY TOWNLINE AT MILE MARKER 0.000 = STA. 0+00 AND EXTENDING NORTHERLY ALONG US ROUTE 5 FOR A DISTANCE OF 1.96 MILES TO THE INTERSECTION OF BARE HILL ROAD (TOWN HIGHWAY 76) AT MILE MARKER 1.96 = STA. 103+49

LENGTH OF ROADWAY 1.960 MILES
LENGTH OF PROJECT 1.960 MILES

WORK TO BE PERFORMED UNDER THIS PROJECT INCLUDES THE REMOVAL OF EXISTING SIGNS AND SIGN POSTS AND THE INSTALLATION OF NEW SIGNS AND SIGN POSTS AND INCIDENTAL ITEMS.

F.R. Lafayette, Inc.
Contractor

Pamela Lefebvre
Signature

President
Title

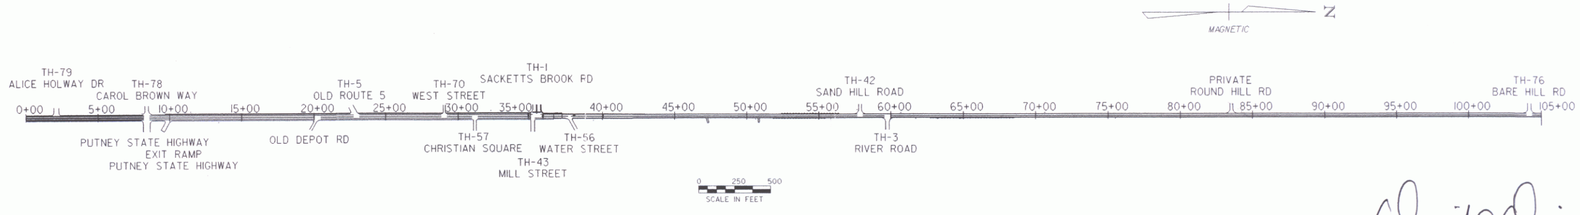

Secretary of Transportation
or Duly Authorized Agent

4/17/06
Date

CONVENTIONAL SYMBOLS

COUNTY LINE
TOWN LINE
LIMITS OF ACCESS
POINT OF ACCESS
FENCE LINE
STONE WALL
TRAVELED WAY
GUARD RAIL
RAILROAD
SURVEY LINE
CULVERT
POWER POLE
TELEPHONE POLE
TREES
CONTROL OF ACCESS
PROPERTY LINE
R.O.W. TAKING LINE
SLOPE RIGHTS (SR)
TOP OF CUT
TOE OF SLOPE

SURVEYED BY :
SURVEYED DATE :

DATUM
VERTICAL
HORIZONTAL

THESE PLANS ARE SUBJECT TO SUCH ENGINEERING CHANGES AS MAY BE REQUIRED BY THE FEDERAL HIGHWAY ADMINISTRATION OR THE DIRECTOR OF PROGRAM DEVELOPMENT.

CONSTRUCTION IS TO BE CARRIED ON IN ACCORDANCE WITH THESE PLANS AND THE STANDARD SPECIFICATIONS FOR CONSTRUCTION DATED 2001, AS APPROVED BY THE FEDERAL HIGHWAY ADMINISTRATION ON JANUARY 4, 2001 FOR USE ON THIS PROJECT, INCLUDING ALL SUBSEQUENT REVISIONS AND SUCH REVISED SPECIFICATIONS AND SPECIAL PROVISIONS AS ARE INCORPORATED IN THESE PLANS.

DIRECTOR OF PROGRAM DEVELOPMENT
APPROVED Peter Sterman DATE 1-26-06

PROJECT MANAGER : A. GAMBLE

PROJECT NAME : PUTNEY
PROJECT NUMBER : STPG SIGN (13)

SHEET 1 OF 38 SHEETS SIGN(13)TIT