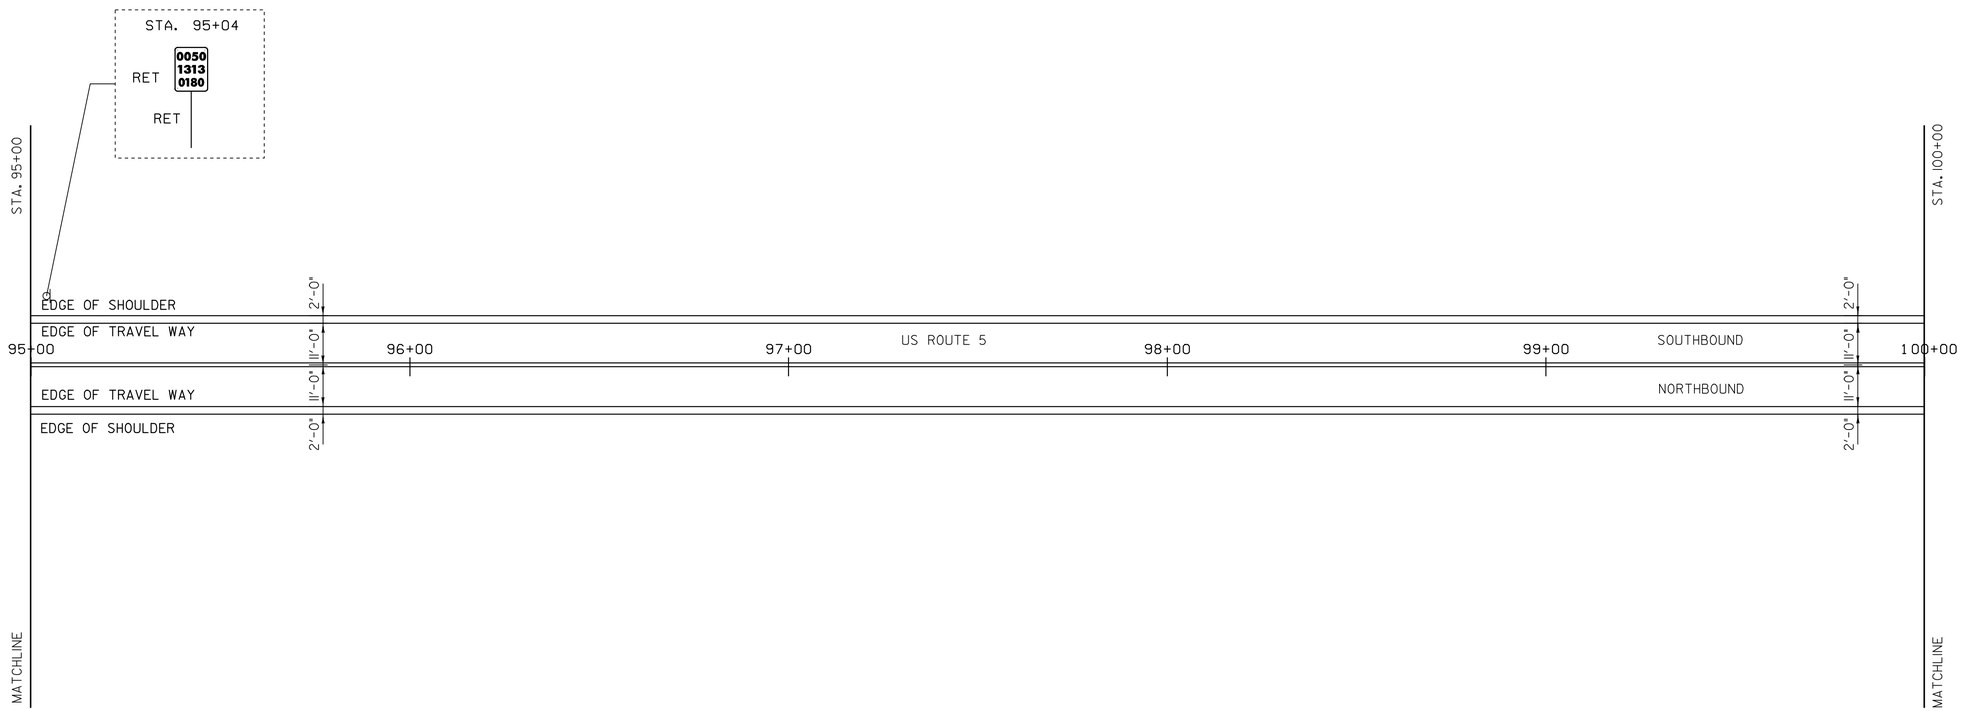

LEGEND:
N = NEW
R = REMOVE
S = SALVAGED
RET = RETAINED
---------- = EXISTING
_____ = NEW

0 25 50
SCALE IN FEET

LAYOUT SHEET # 20

PROJECT NAME: PUTNEY
PROJECT NUMBER: STPG SIGN (13)

FILE NAME: STPG SIGN (13).DGN
PROJECT LEADER: N. AVERY
DESIGNED BY: N. AVERY & M. MILLER
SIGN(13)L20

PLOT DATE: 12-DEC-2008 13:2
DRAWN BY: N. AVERY
CHECKED BY: A. GAMBLE
SHEET 22 OF 38