Metric

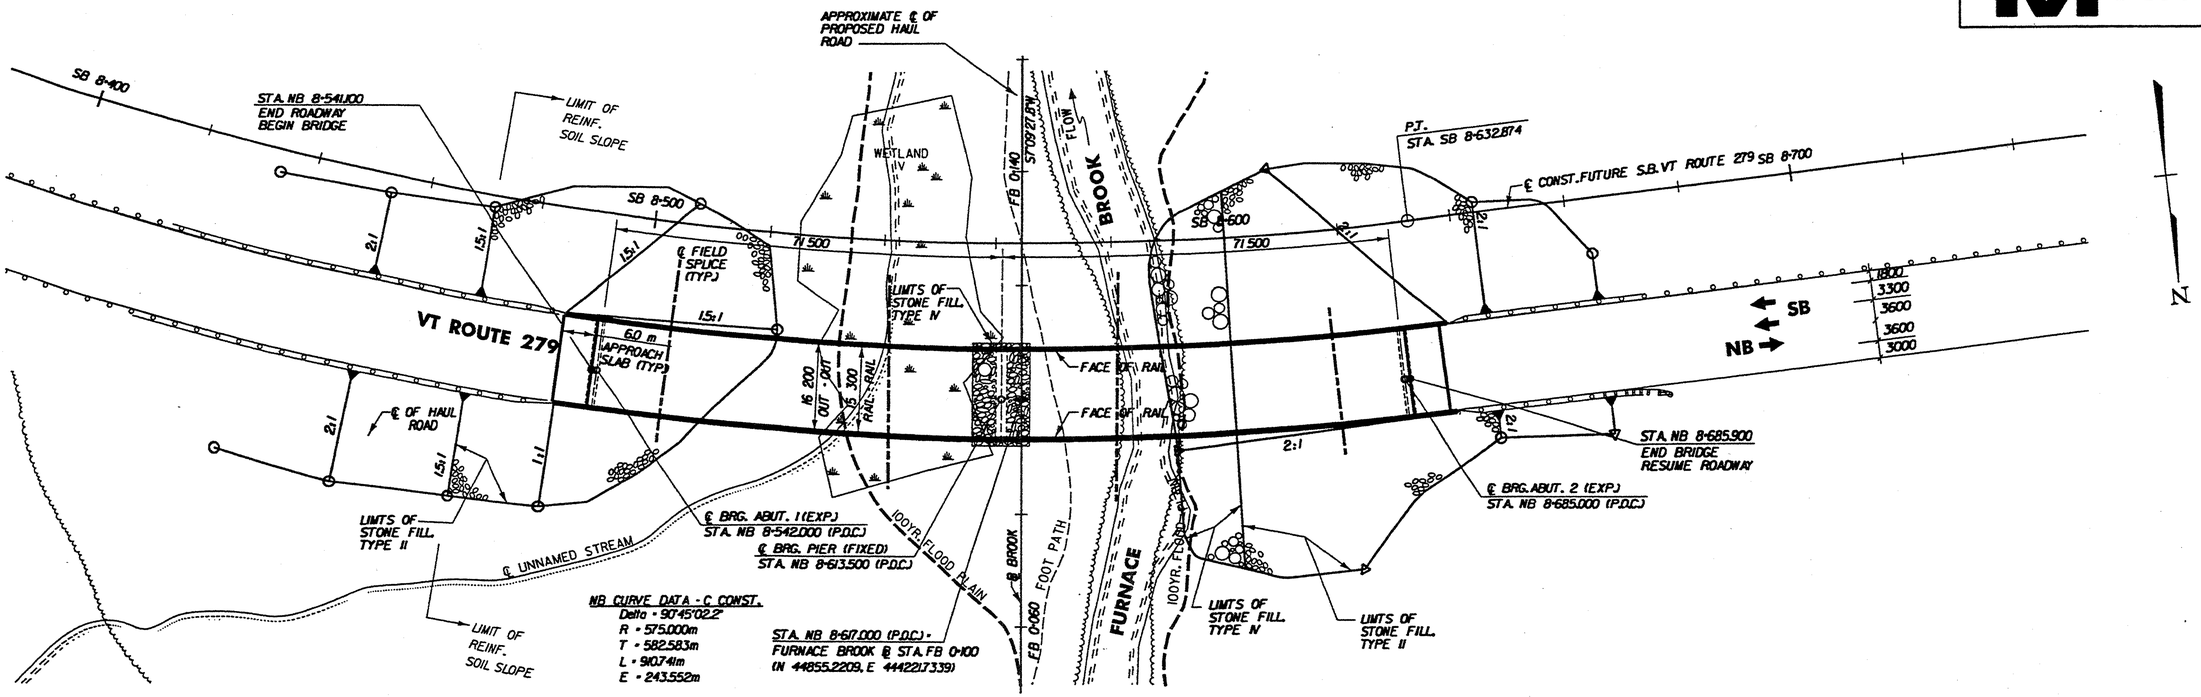

PLAN

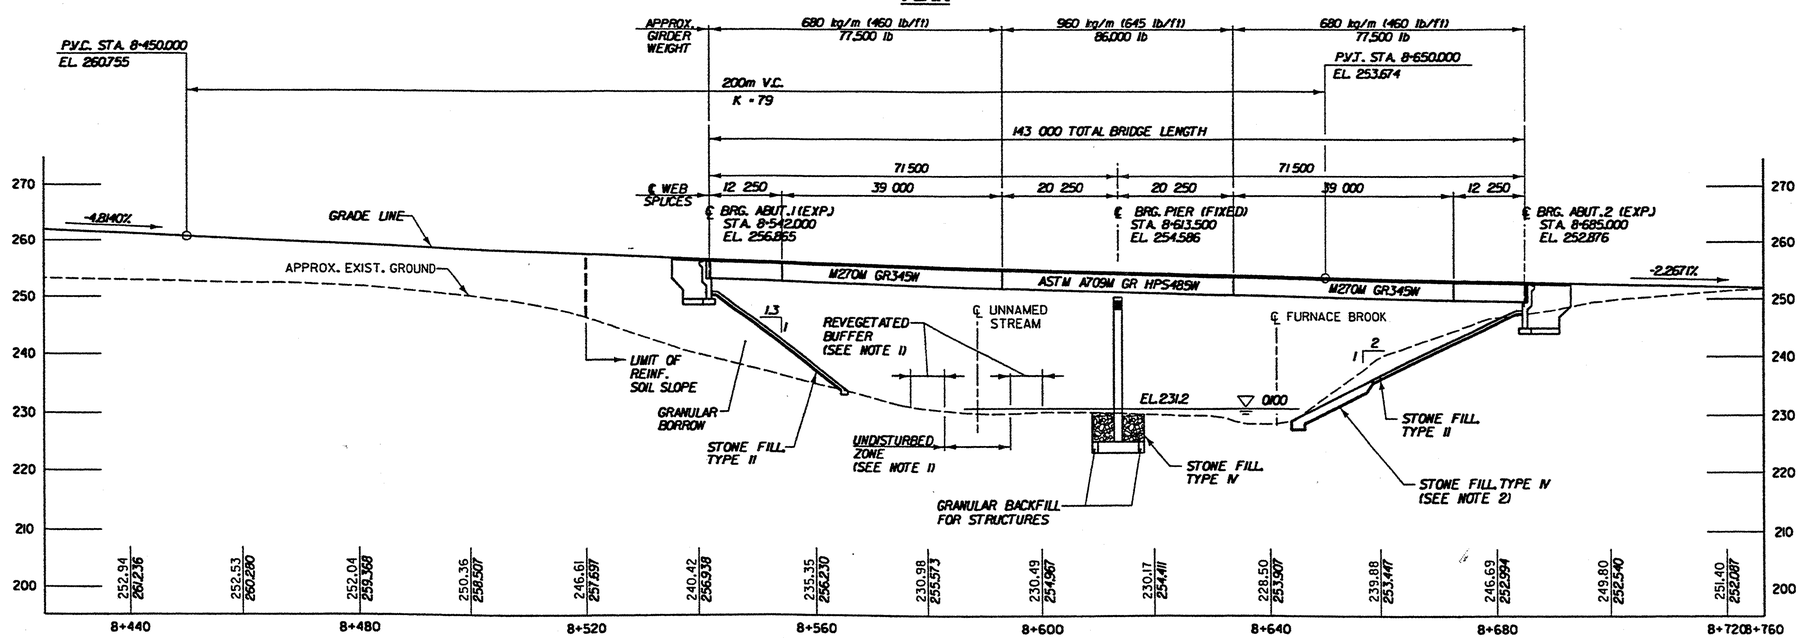

ELEVATION

0 10 20 30
SCALE 1:500

RADIUS INFO:

MAX. = 580.95m (1906 ft.)
℄ = 575.00m (1886.5 ft.)
MIN. = 566.95m (1860.0 ft.)

NOTES:

1. A MINIMUM 5.0m UNDISTURBED ZONE AND 5.0m REVEGETATED BUFFER REQUIRED ON EACH SIDE OF UNNAMED STREAM.
2. FOR DETAILS OF STONE FILL ADJACENT TO FURNACE BROOK, SEE STREAM AND PIER DETAILS, BRIDGE SHEET BR508.
3. ALL DIMENSIONS ARE IN MILLIMETERS (mm) UNLESS OTHERWISE NOTED.
4. THE CONTRACTOR SHALL REFER TO THE CONSTRUCTION IMPACT PLANS, BR502 TO BR504, FOR LIMITATIONS RELATEDTO TEMPORARY IMPACTS.

SEMI-FINAL PLAN SUBMISSION
DATE 12-01-04

STATE OF VERMONT
AGENCY OF TRANSPORTATION

Town Of BENNINGTON	Bridge No.
Highway No.	Log Sta. / Surv. Sta.
VT ROUTE 279 OVER FURNACE BROOK	
GENERAL PLAN & ELEVATION	
Designed By P.W. SZUSTAK	Drawn By R.A. BOTZENHART
Checked By Date	Bridge Design Supervisor K. M. WOJTKOWSKI Date
PROJECT BENNINGTON	PROJECT NO. NH F019-1(5)
TVGA CAD Drawing No. FB PLAN.dgn	Date
Bridge Sheet No. BR501	Sheet 27 of 112

TVGA CONSULTANTS