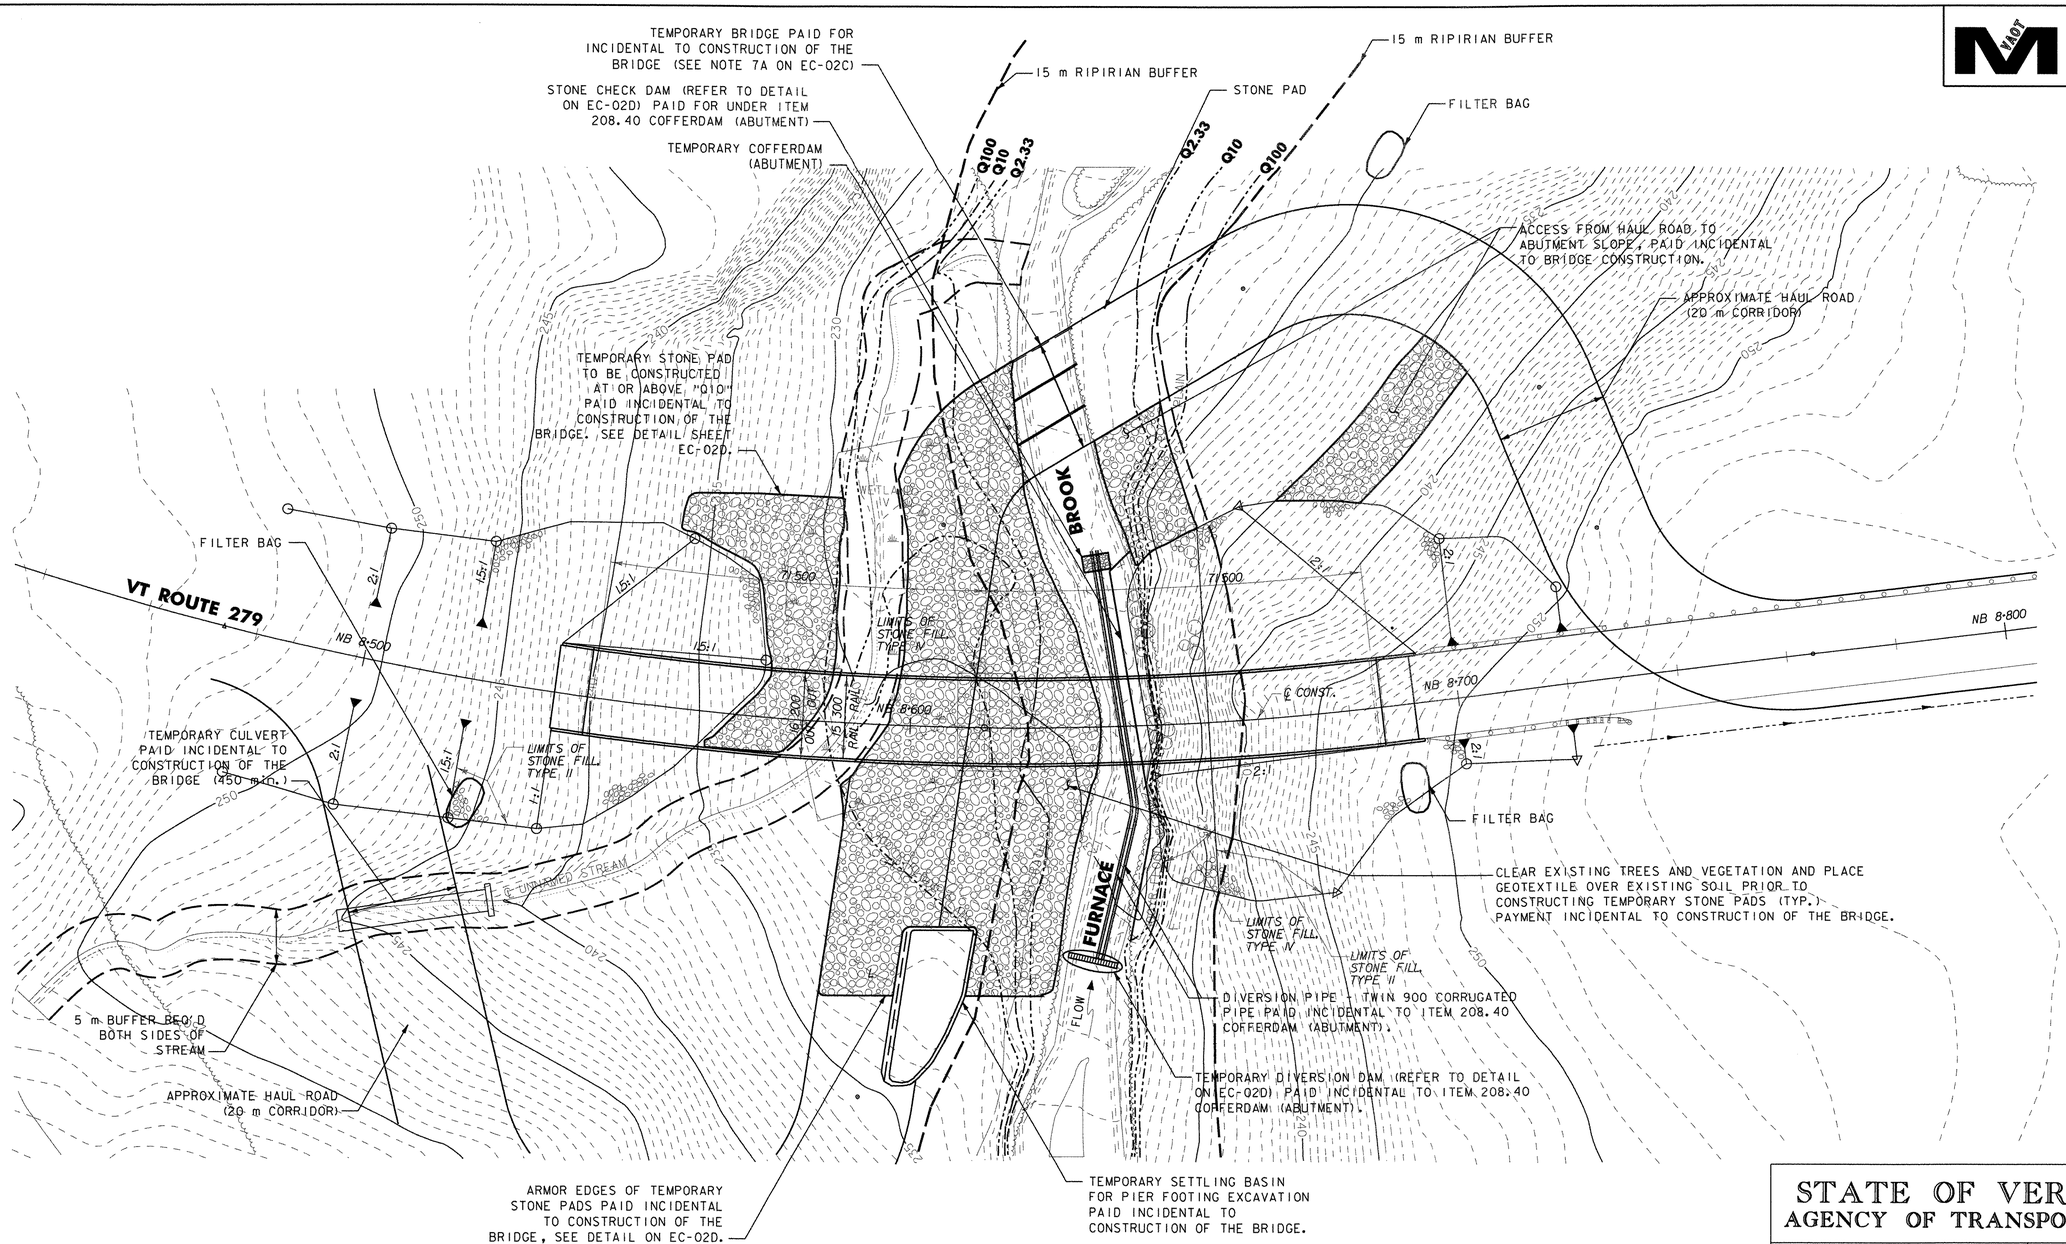

PLAN
SCALE: 1:500

NOTE:
UNLESS OTHERWISE SPECIFIED, ALL CONSTRUCTUION SHOWN SHALL BE CONSIDERED INCIDENTAL TO THE CONSTRUCTION OF THE FURNACE BROOK BRIDGE.

0 10 20 30
SCALE 1:500
@ FULL SIZE

TVGA CONSULTANTS

STATE OF VERMONT
AGENCY OF TRANSPORTATION

Town Of BENNINGTON	Bridge No.
	Log Sta.
Highway No.	Surv. Sta.
VT ROUTE 279 OVER FURNACE BROOK	
CONSTRUCTION IMPACTS PLAN	
Designed By D.R. GOODISON	Drawn By T.J.B./R.A.B.
Checked By D.R. GOODISON Date	Bridge Design Supervisor K. M. WOJTKOWSKI Date
PROJECT BENNINGTON	PROJECT NO. AC NH 019-1(53)
Drawing No. ...\plot_files\zd307c3tvga3.ptf	Date
FURNACE BROOK EP & SC EC-02B	Sheet 119 of 577

V:\1953\active\95360002\transportation\drawing\contract_3\plot_files\zd307c3tvga3.ptf