TEMPORARY EROSION MATTING (IN ROADSIDE DITCHES)
STA NB 9+500, LT - NB 9+677, LT
STA NB 9+500, RT - NB 9+687, RT
STA XO 0+857, RT - XO 1+040, RT

TEMPORARY EROSION MATTING (ON SLOPES)
STA XO 0+905 - STA XO 1+040, RT
STA L 1+280 - STA L 1+451, LT
STA L 1+421 - STA L 1+495, LT

PERMANENT STONE CHECK DAMS
STA NB 9+514, 9 m LT - NB 9+648, 9 m LT
STA NB 9+522, 15 m RT - NB 9+643, 17 m RT

SEED, WINTER RYE
STA XO 0+905 - STA XO 1+030, RT
STA L 1+280 - STA L 1+421, LT
STA L 1+280, 60m - STA L 1+454, 43m LT
STA L 1+421 - STA L 1+495, RT

HAY MULCH
STA XO 0+905 - STA XO 1+030, RT
STA L 1+280 - STA L 1+421, LT
STA L 1+280, 60m - STA L 1+454, 43m LT
STA L 1+421 - STA L 1+495, RT

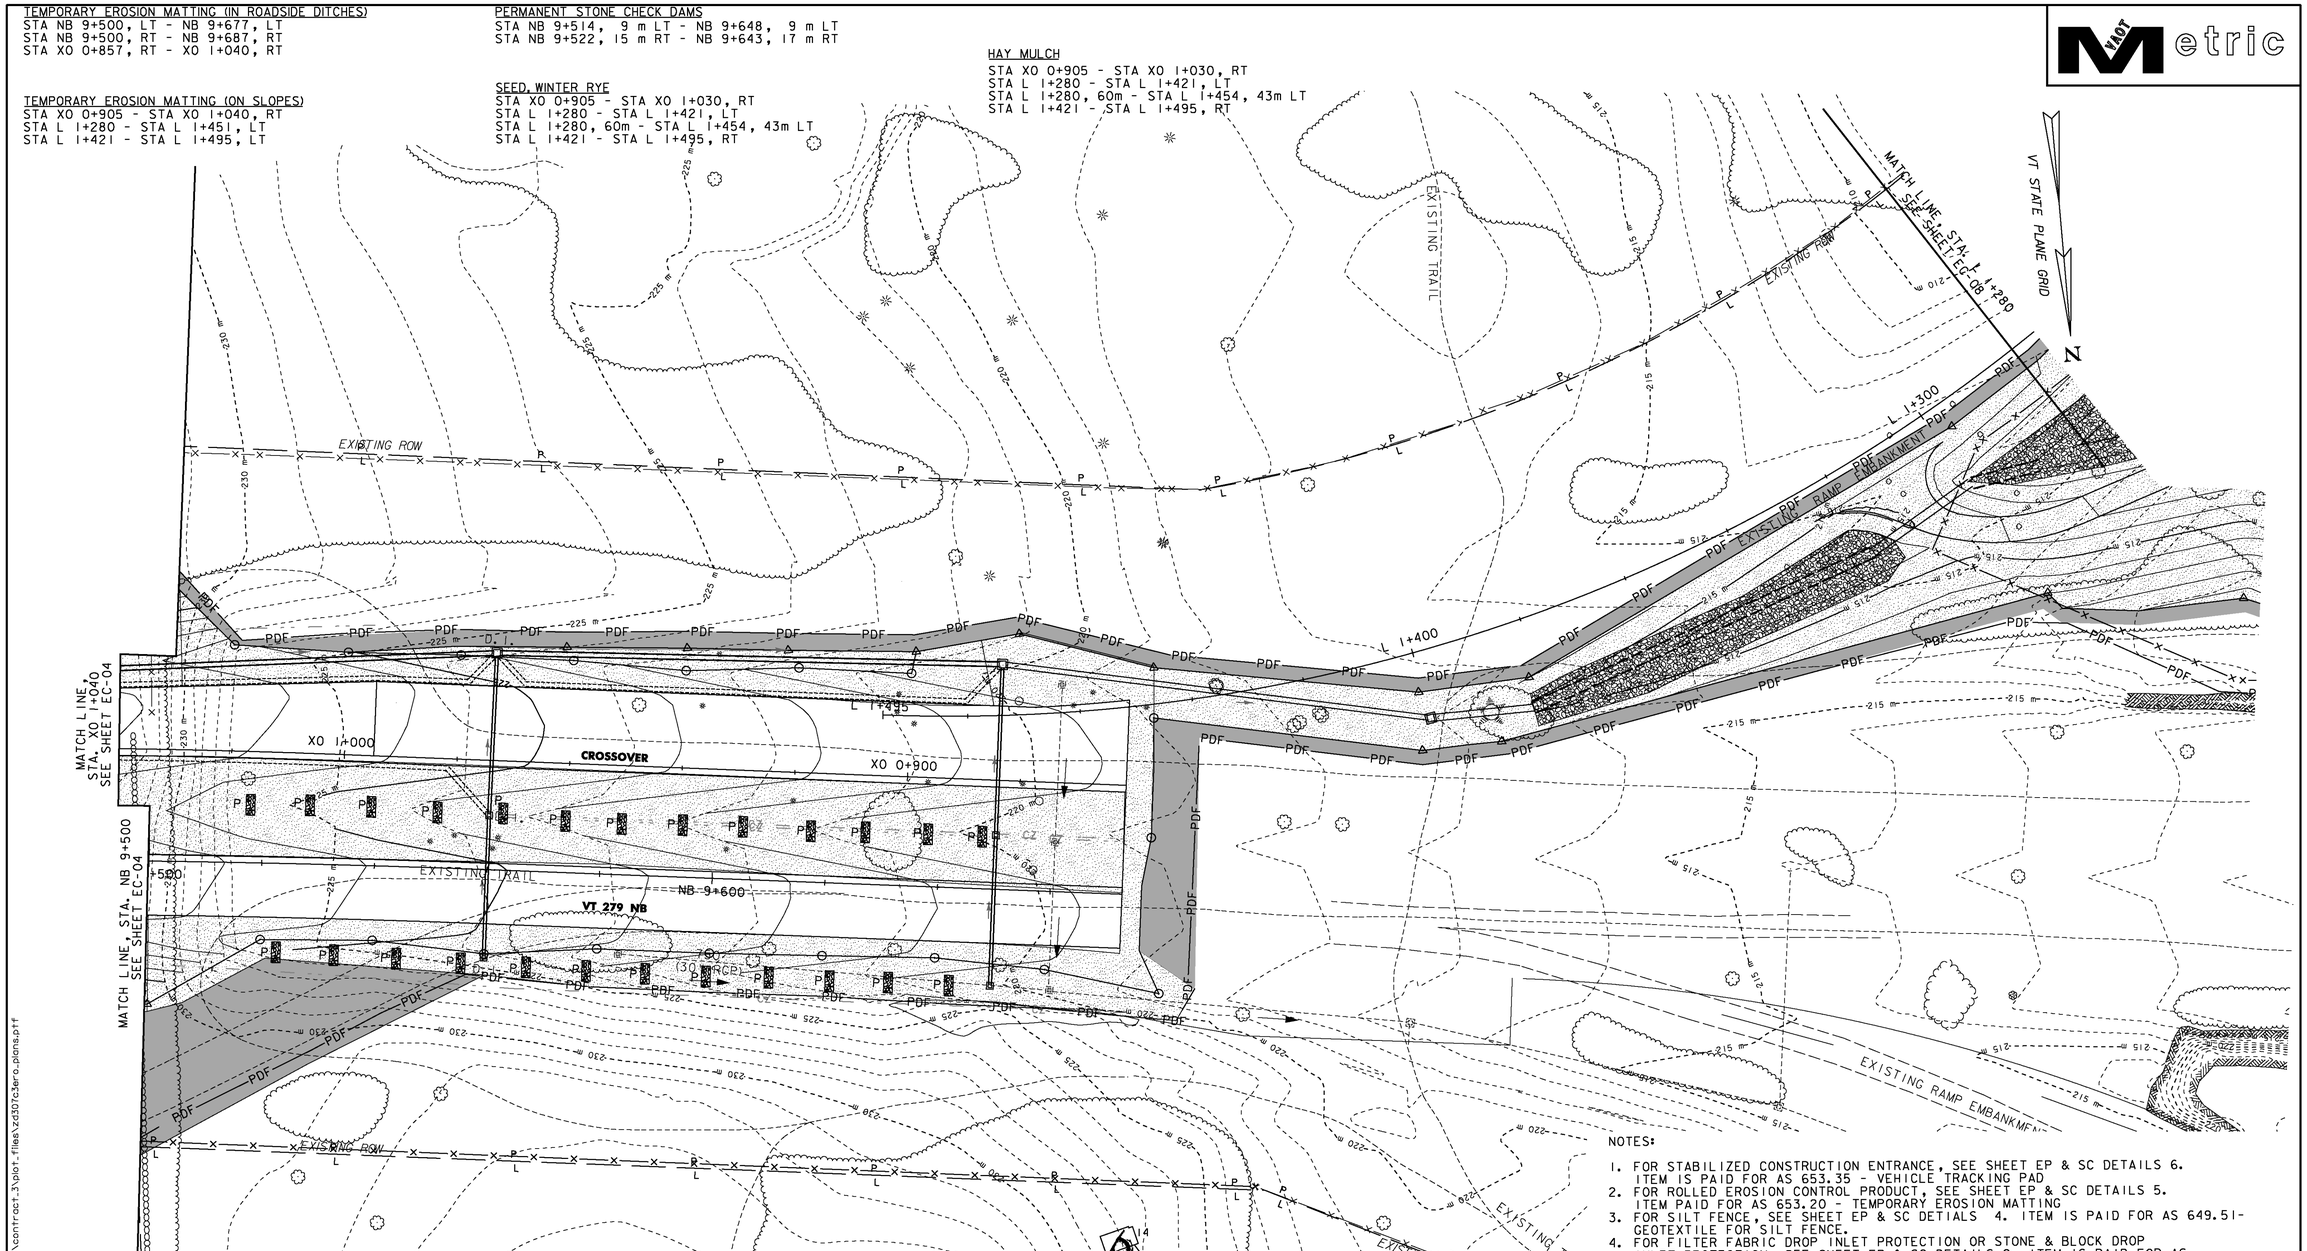

NOTES:

1. FOR STABILIZED CONSTRUCTION ENTRANCE, SEE SHEET EP & SC DETAILS 6. ITEM IS PAID FOR AS 653.35 - VEHICLE TRACKING PAD
2. FOR ROLLED EROSION CONTROL PRODUCT, SEE SHEET EP & SC DETAILS 5. ITEM PAID FOR AS 653.20 - TEMPORARY EROSION MATTING
3. FOR SILT FENCE, SEE SHEET EP & SC DETIALS 4. ITEM IS PAID FOR AS 649.51- GEOTEXTILE FOR SILT FENCE.
4. FOR FILTER FABRIC DROP INLET PROTECTION OR STONE & BLOCK DROP INLET PROTECTION, SEE SHEET EP & SC DETAILS 2. ITEM IS PAID FOR AS 653.40- INLET PROTECTION DEVICE, TYPE 1.
5. FOR CHECK DAM, SEE SHEET EP & SC DETAILS 3. ITEM IS PAID FOR AS 653.25- TEMPORARY STONE CHECK DAM, TYPE 1
6. THE STONE OUTLET PROTECTION ON THIS SHEET, WILL BE PAID UNDER ITEM 613.11 - STONE FILL, TYPE 11

LEGEND

VTP — VEHICLE TRACKING PAD	INLET PROTECTION DEVICE, TYPE 1(CULVERT)
TEMPORARY EROSION MATTING	FILTER BAG
SEED AND MULCH	P — PERMANENT STONE CHECK DAM
SILT FENCE	T — TEMPORARY STONE CHECK DAM
INLET PROTECTION DEVICE, TYPE 1 (CATCH BASIN OR DROP INLET)	STONE OUTLET PROTECTION

KEY MAP

10 0 10 M
1:500 SCALE
@ FULL SIZE

VERMONT AGENCY OF TRANSPORTATION

Stantec

PROJECT NAME: BENNINGTON
PROJECT NUMBER: AC NH 019-1(53)

FILE NAME: ...\zd307c3ero_plans.ptf
DESIGN SUPERVISOR: GREG EDWARDS
DESIGNED BY: MARC FOISY
EROSION CONTROL PLAN EC-07

PLOT DATE: 5/16/2011
DRAWN BY: STANTEC
CHECKED BY: GARY SANTY
SHEET 126 OF 577

v:\1953\active\195310002\transportation\drawing\contract_3\plot_files\zd307c3ero_plans.ptf