Metric

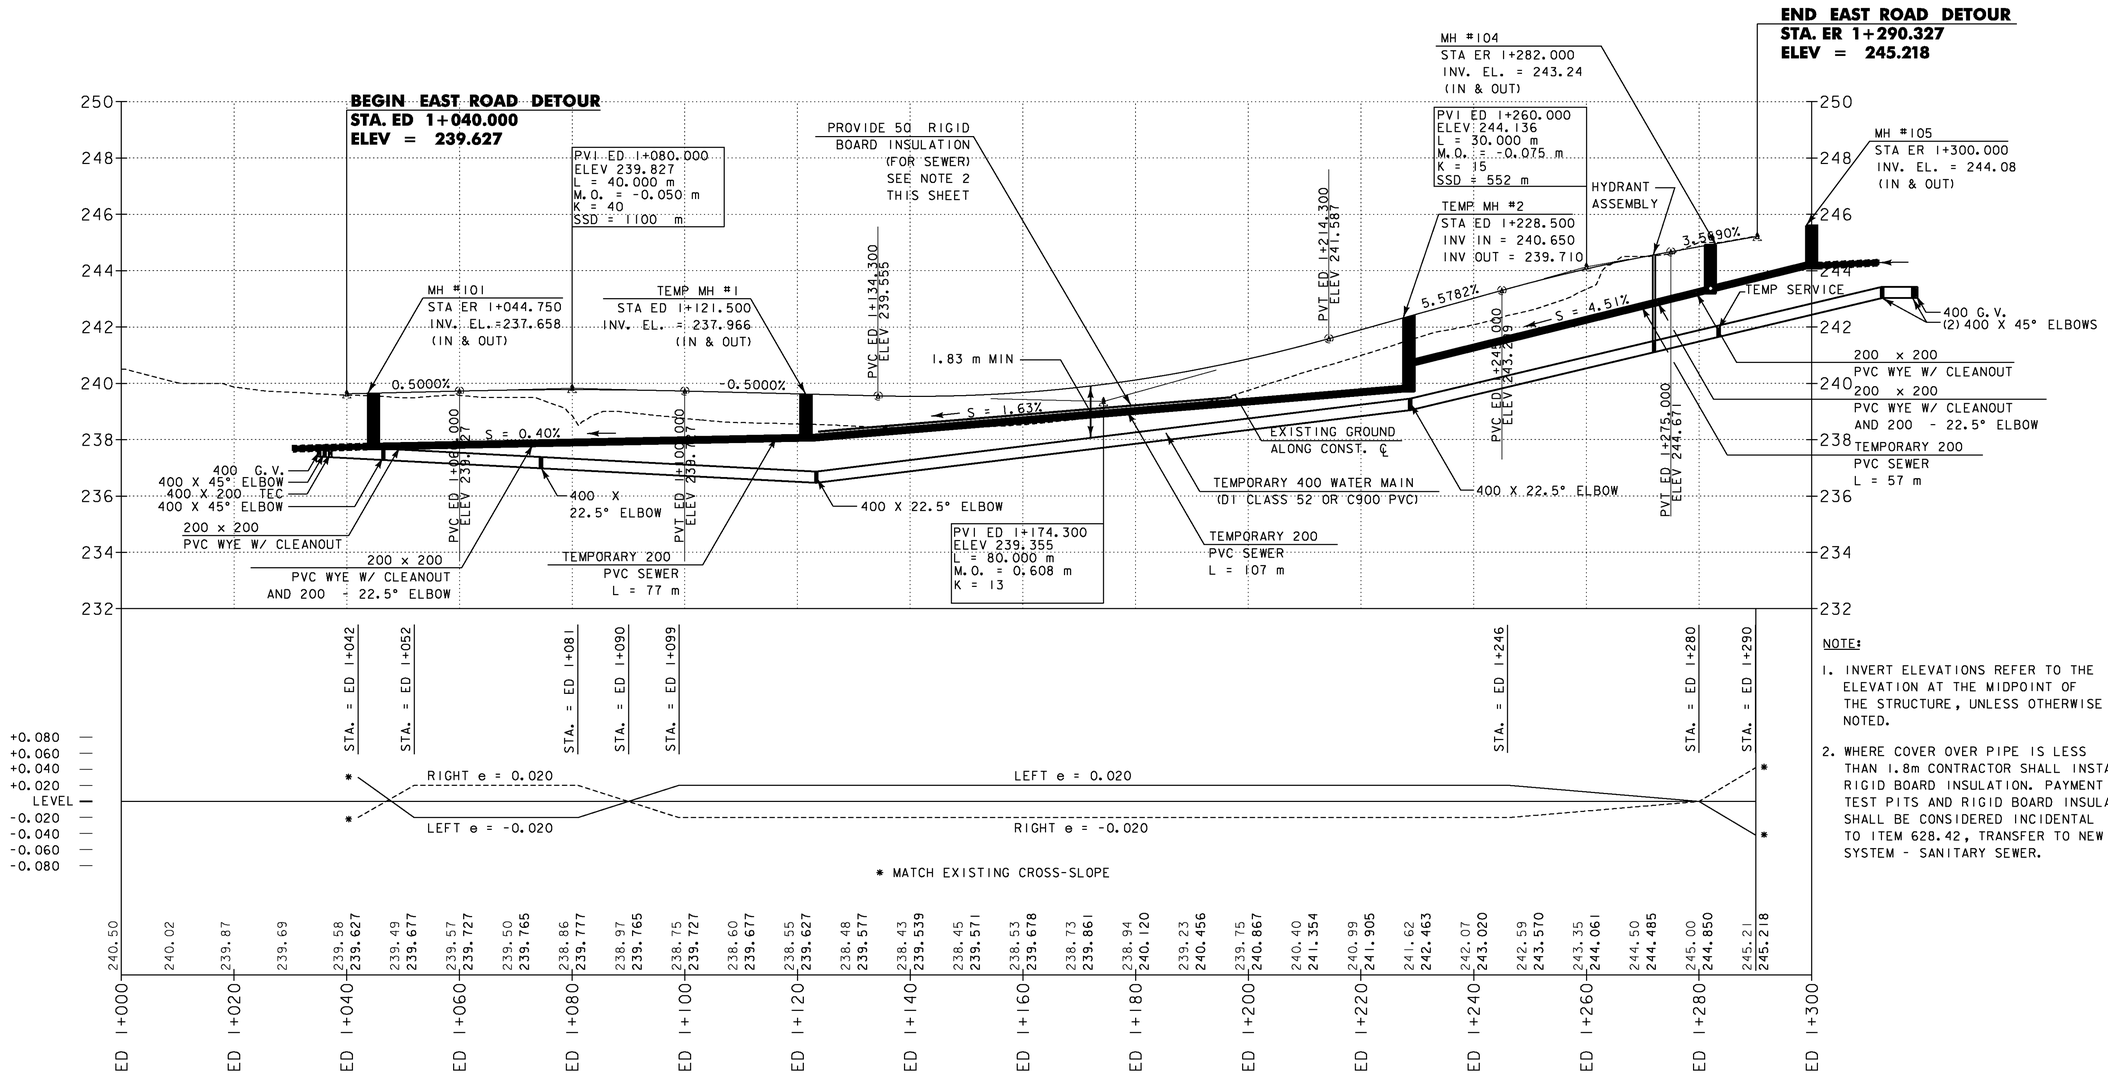

NOTE:

1. INVERT ELEVATIONS REFER TO THE ELEVATION AT THE MIDPOINT OF THE STRUCTURE, UNLESS OTHERWISE NOTED.
2. WHERE COVER OVER PIPE IS LESS THAN 1.8m CONTRACTOR SHALL INSTALL RIGID BOARD INSULATION. PAYMENT FOR TEST PITS AND RIGID BOARD INSULATION SHALL BE CONSIDERED INCIDENTAL TO ITEM 628.42, TRANSFER TO NEW SYSTEM - SANITARY SEWER.

NOTE: ALL DIMENSIONS ARE IN MILLIMETERS (mm) EXCEPT WHERE NOTED.

4 m
2
10 20 m
H 1:500 SCALE
V 1:100 SCALE
@ FULL SIZE

VERMONT AGENCY OF TRANSPORTATION

Stantec

PROJECT NAME: BENNINGTON
PROJECT NUMBER: AC NH 019-1(53)

FILE NAME: ...\zd307c3pro_eastd.ptf
DESIGN SUPERVISOR: GREG EDWARDS
DESIGNED BY: MARC FOISY
TEMPORARY UTILITY PLAN TU-03

PLOT DATE: 5/16/2011
DRAWN BY: STANTEC
CHECKED BY: GARY SANTY
SHEET 165 OF 577

v:\1953\active\195300021\transportation\drawing\contract_3\plot_files\zd307c3pro_eastd.ptf