Metric

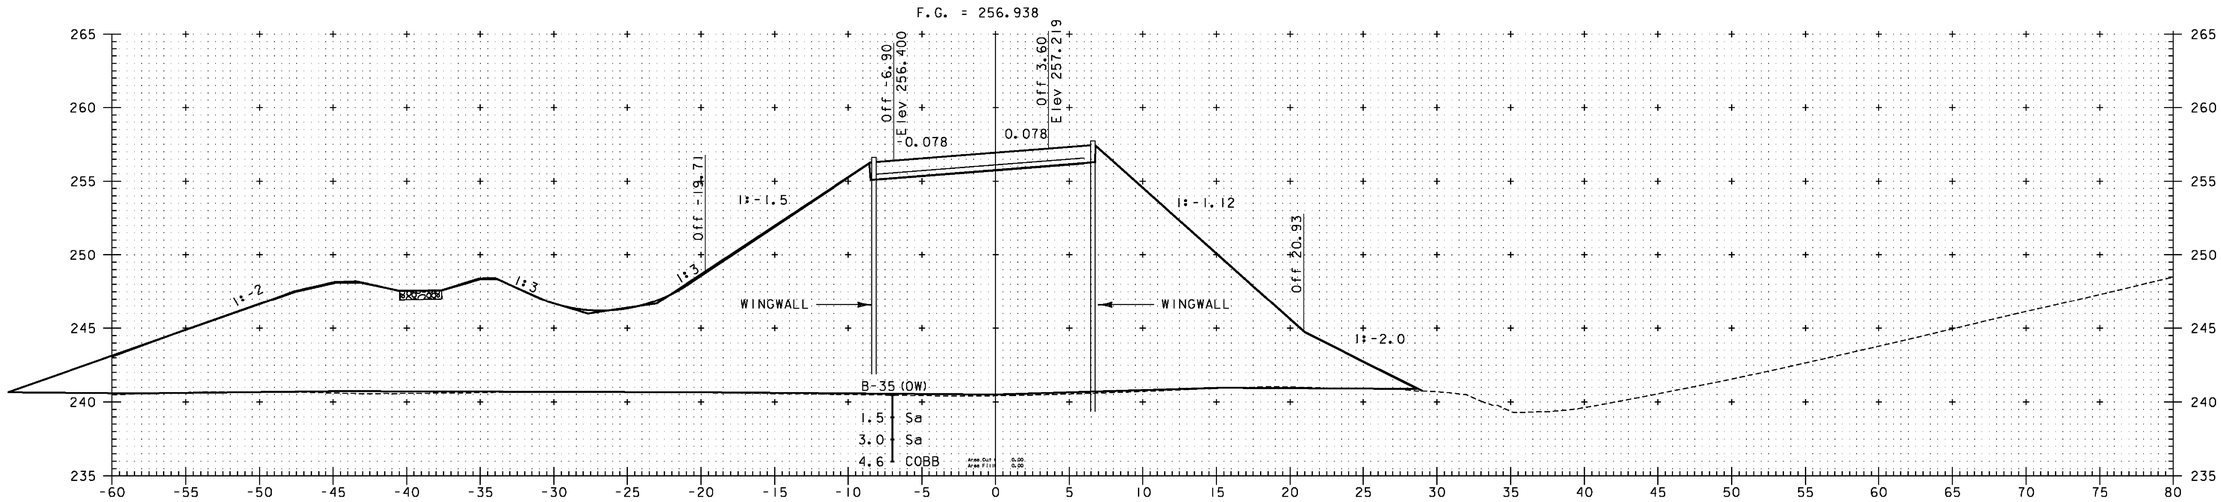

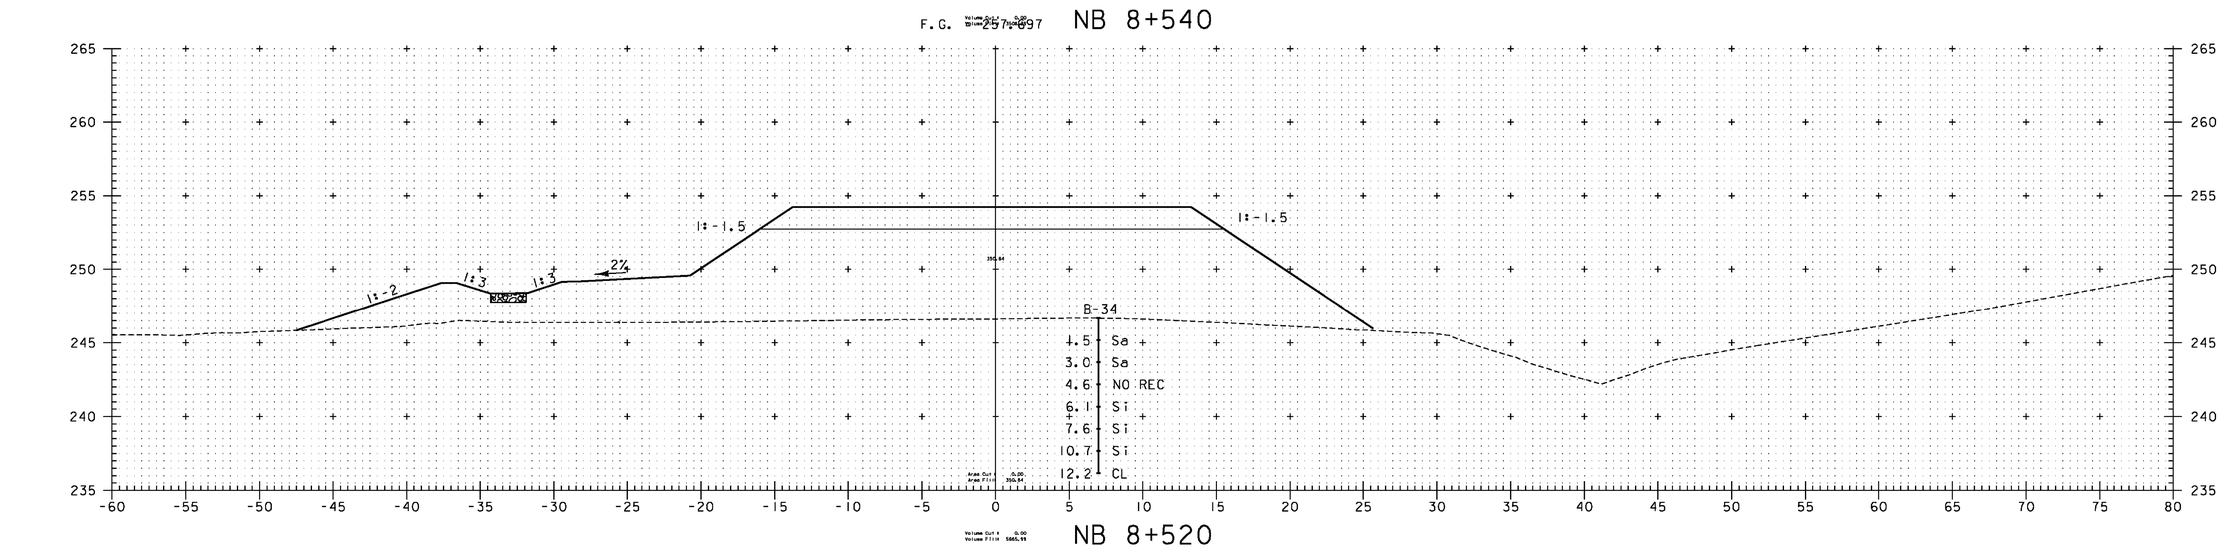

SUPERSEDED BY PRECEDING SHEET

10 METERS

H 1:200 SCALE
V 1:200 SCALE
@ FULL SIZE

5 10 METERS

VERMONT AGENCY OF TRANSPORTATION

Stantec

PROJECT NAME: BENNINGTON
PROJECT NUMBER: AC NH 019-1(53)

FILE NAME: ...\plot_files\zd307c3xs_nb.ptf
DESIGN SUPERVISOR: GREG EDWARDS
DESIGNED BY: MARC FOISY
NB MAINLINE CROSS SECTIONS

PLOT DATE: 5/16/2011
DRAWN BY: STANTEC
CHECKED BY: GARY SANTY
SHEET 299 OF 577

v:\953\active\95300002\transportation\drawing\contract_3\plot_files\zd307c3xs_nb.ptf