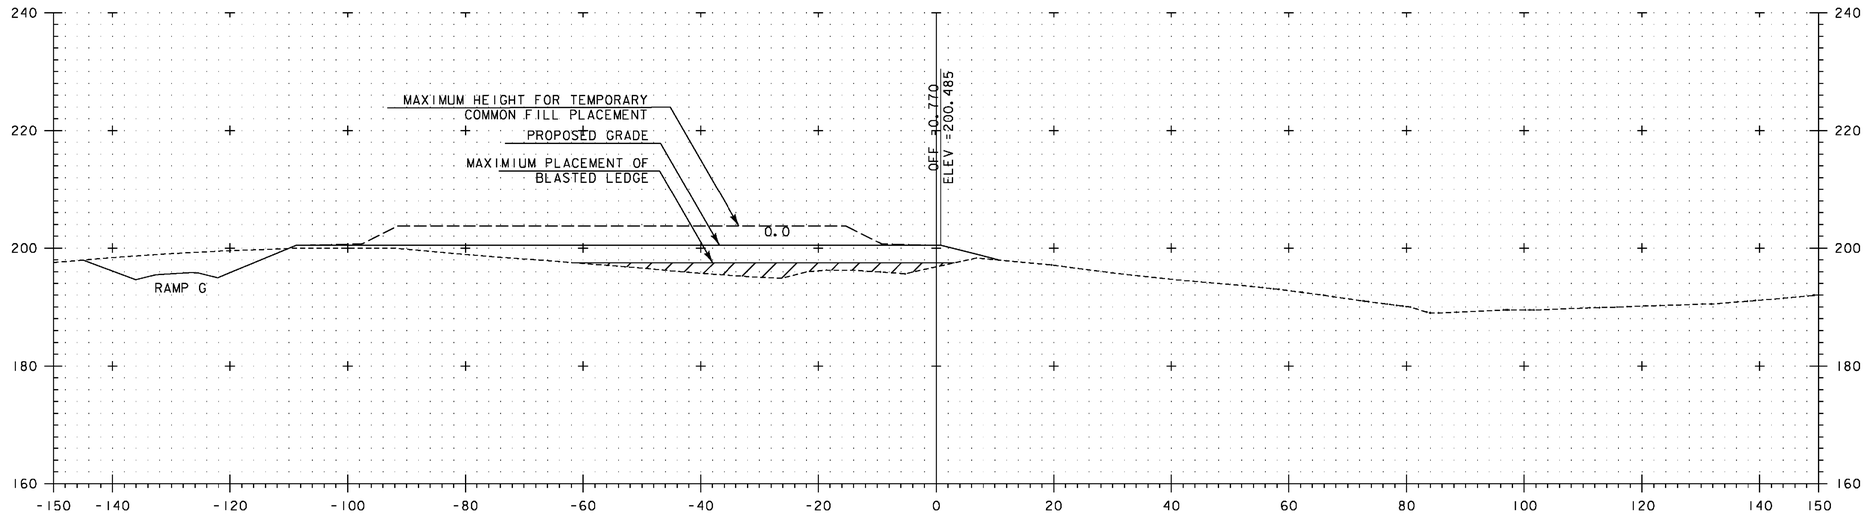

SEE NOTE ON SHEET 373

SI 1+180

30 METERS

15

H 1:500 SCALE
V 1:500 SCALE
@ FULL SIZE

15 30 METERS

VERMONT AGENCY OF TRANSPORTATION

Stantec

PROJECT NAME: BENNINGTON
PROJECT NUMBER: AC NH 019-1(53)

FILE NAME: ...\zd307c3xs_si_fill.ptf
DESIGN SUPERVISOR: GREG EDWARDS
DESIGNED BY: MARC FOISY
WC WASTE SITE - 9

PLOT DATE: 5/16/2011
DRAWN BY: STANTEC
CHECKED BY: GARY SANTY
SHEET 379 OF 577

v:\9953\active\995310002\transportation\drawing\contract_3\plot_files\zd307c3xs_si_fill.ptf