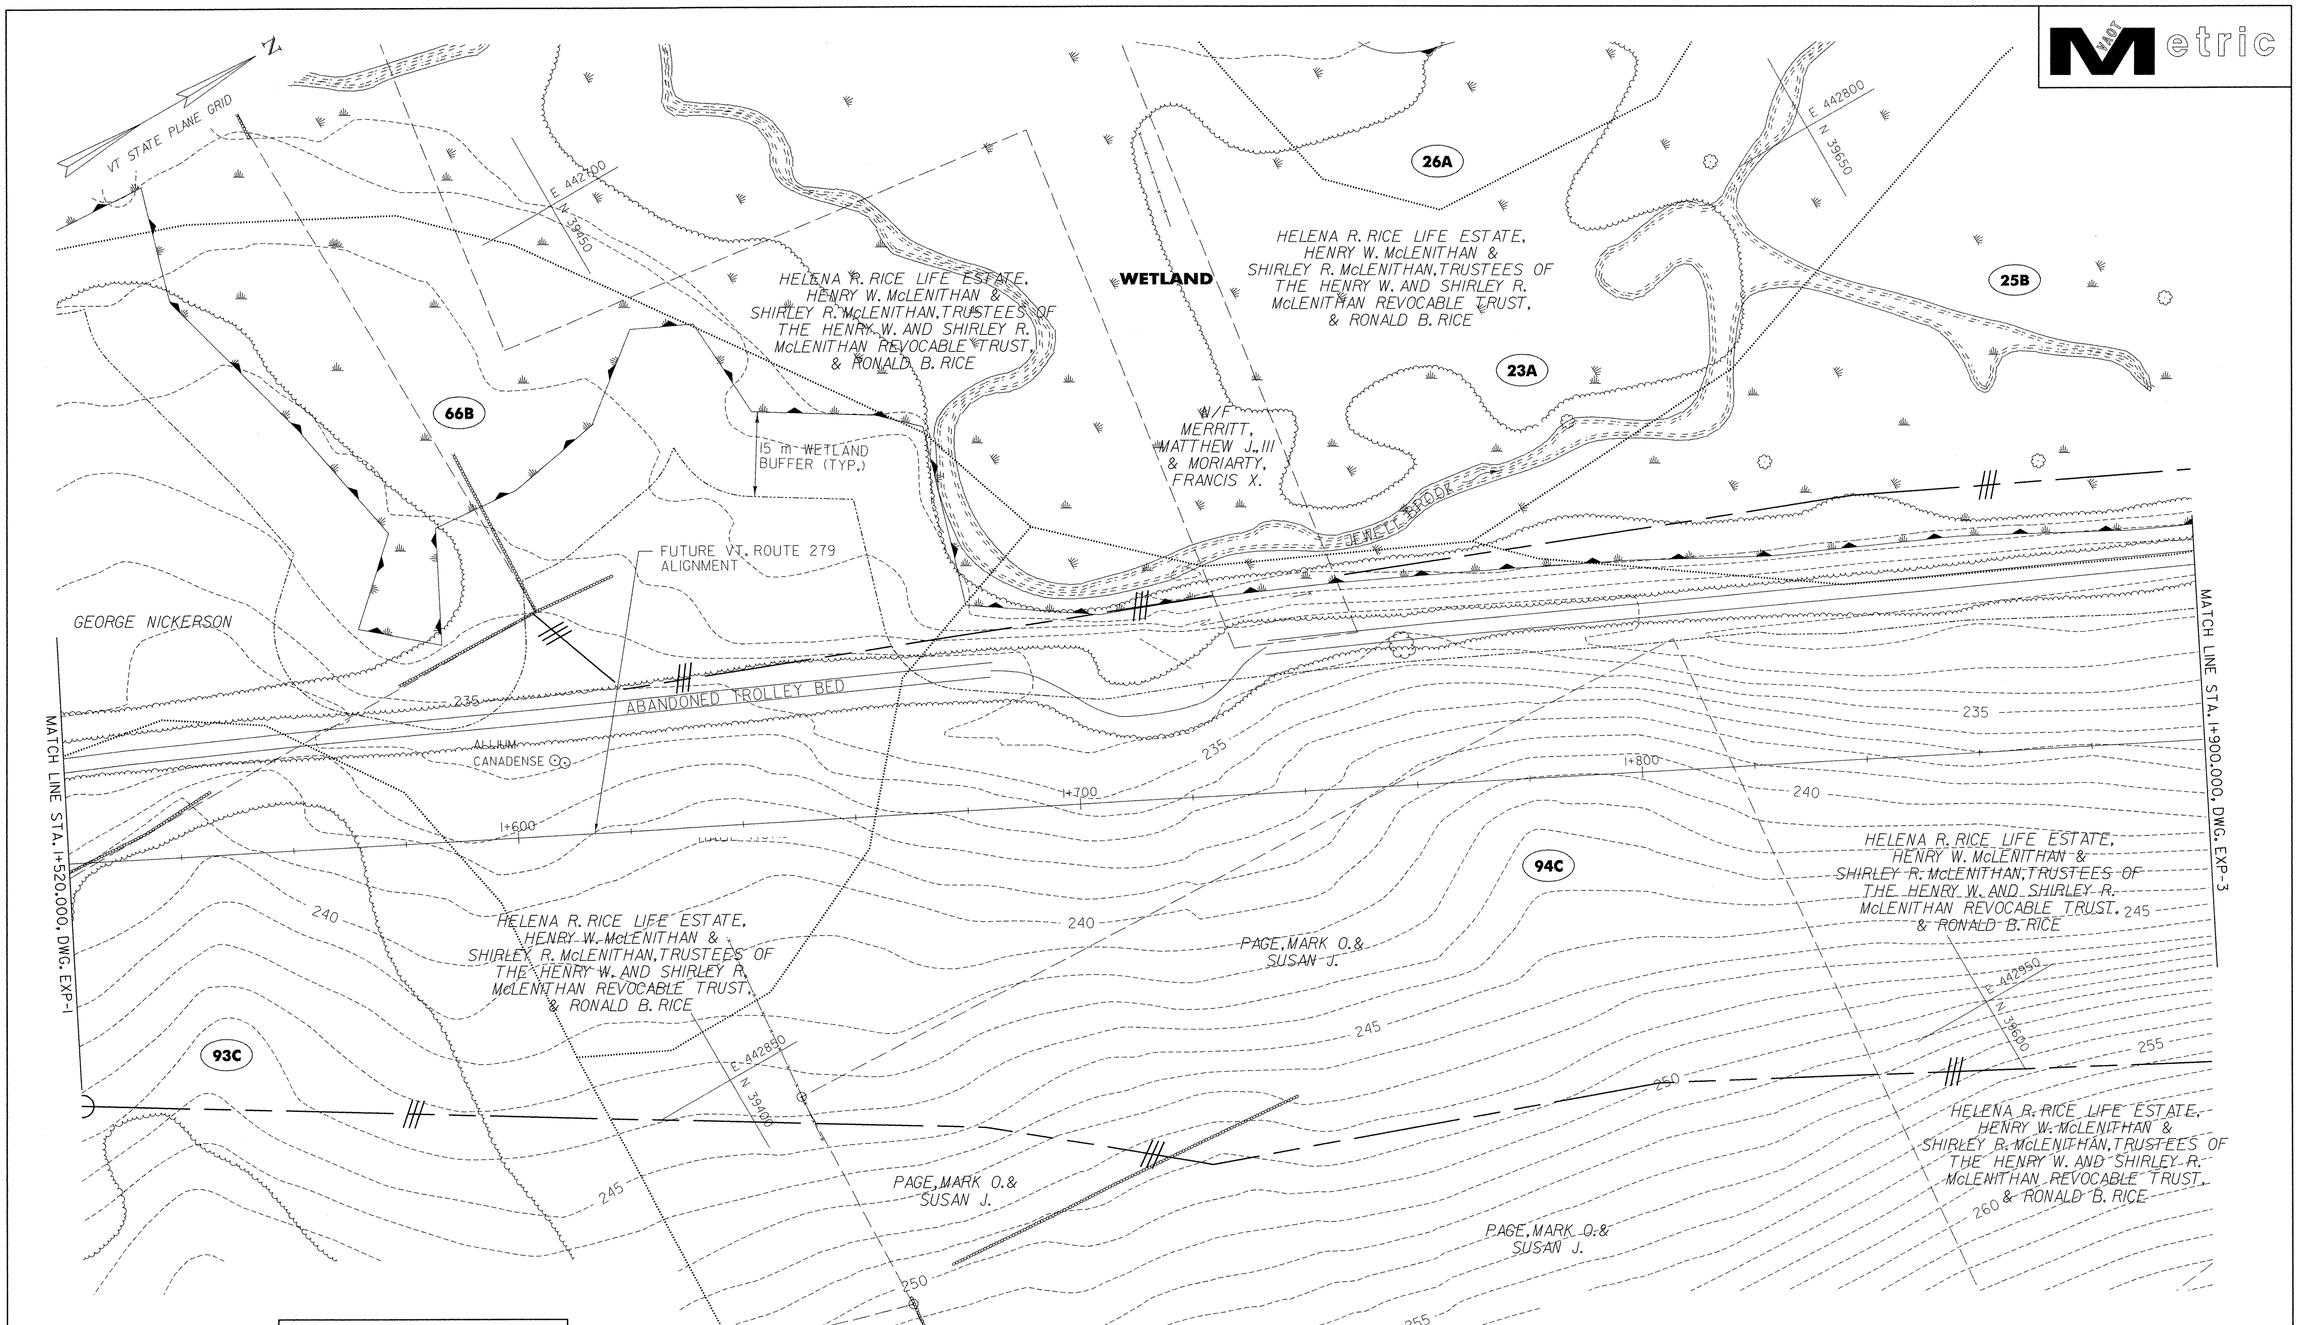

RESOURCES LEGEND

- (XXX) SOIL MAP UNIT TYPE (SEE DWG. SM-2 FOR DETAILS)
- SOIL LINE BOUNDARY
- WETLAND / RIPARIAN BOUNDARY
- WETLAND BUFFER / RIPARIAN BUFFER

DATUM	
VERTICAL	NAVD 88
HORIZONTAL	NAD 83 (1992)

FILE NAME = U:\9819\mstn\03\clough\EROSION\zd048ex03.dgn
DATE/TIME = 5/21/2007
USER = 1459

VERMONT AGENCY OF TRANSPORTATION

CHA © 2007
CLOUGH HARBOUR & ASSOCIATES LLP
III Winners Circle, PO Box 5269, Albany, NY 12205
www.cloughharbour.com

PROJECT NAME: BENNINGTON
PROJECT NUMBER: AC NH 019-1(53)

FILE NAME: ZD048EX03.DGN
PROJECT LEADER: D.E.G.
DESIGNED BY: D.W.E.
EXISTING CONDITIONS PLAN EXP-2

PLOT DATE: 5/21/2007
DRAWN BY: C.A.K.
CHECKED BY: D.E.G.
SHEET 456 OF 577