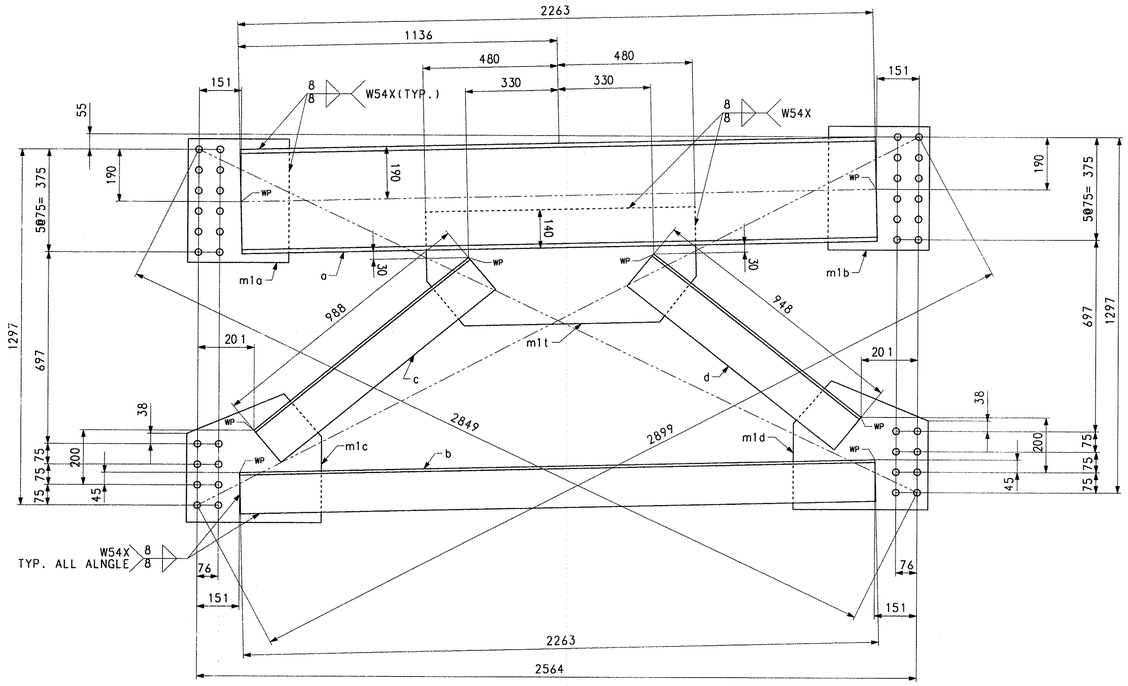

CROSSFRAME - MK. CF5

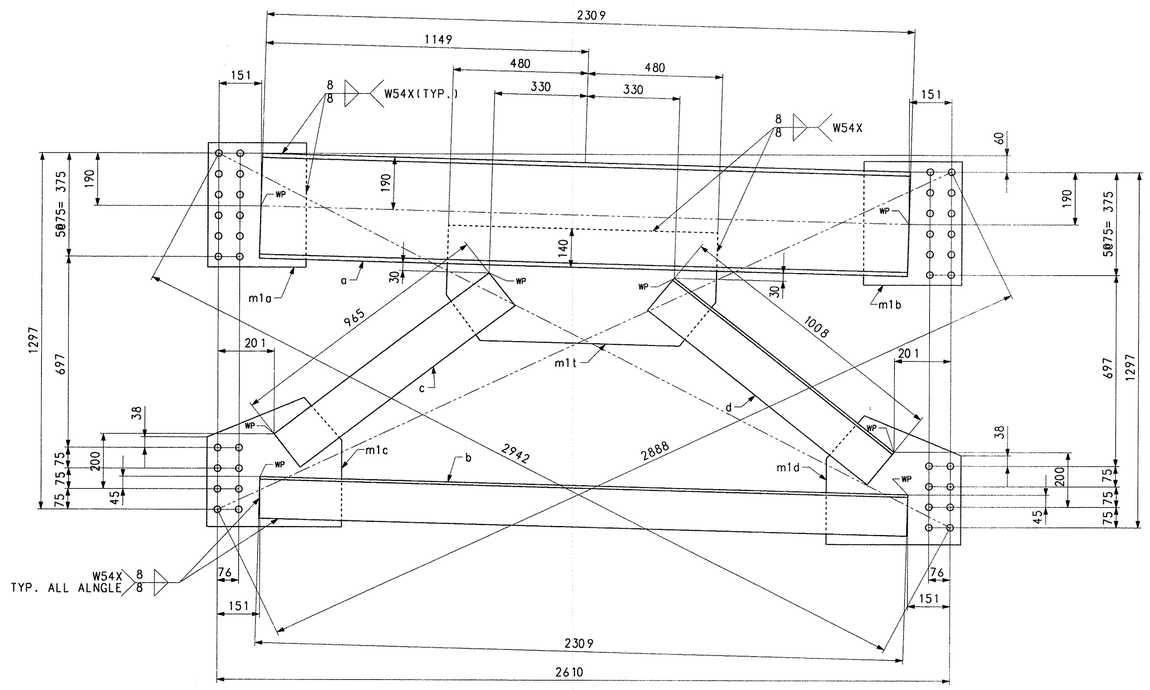

CROSSFRAME - MK. CF6
(NO PAINT)

BILL OF MATERIAL

QTY	MARK	COMMODITY	DESCRIPTION						LENGTH	SPEC	GRADE	TEST	REMARKS	ITEM	GROSS WEIGHT EA.	DEDUCTED WEIGHT EA.	NET WEIGHT EA.
1	CF5	CROSSFRAME													338.51		338.51
1	a	C	380	x	50				2263	M270M	345W	T	(C15 x33.9)	11001	113.15	0.00	113.15
1	b	L	152	x	152	x	9.5		2263	M270M	345W	T	(L6 x6x3/8)	11002	50.17	0.00	50.17
1	c	L	152	x	152	x	9.5		988	M270M	345W	T	(L6 x6x3/8)	11002	21.90	0.00	21.90
1	d	L	152	x	152	x	9.5		948	M270M	345W	T	(L6 x6x3/8)	11002	21.02	0.00	21.02
1	m1a	PL	14.3	x	360				451	M270M	345W	T		11003	18.21	0.00	18.21
1	m1b	PL	14.3	x	360				451	M270M	345W	T		11003	18.21	0.00	18.21
1	m1c	PL	14.3	x	470				480	M270M	345W	T		11003	25.30	0.00	25.30
1	m1d	PL	14.3	x	470				480	M270M	345W	T		11003	25.30	0.00	25.30
1	m1t	PL	14.3	x	420				960	M270M	345W	T		11003	45.26	0.00	45.26
1	CF6	CROSSFRAME													342.65		342.65
1	a	C	380	x	50				2309	M270M	345W	T	(C15 x33.9)	11001	115.45	0.00	115.45
1	b	L	152	x	152	x	9.5		2309	M270M	345W	T	(L6 x6x3/8)	11002	51.19	0.00	51.19
1	c	L	152	x	152	x	9.5		965	M270M	345W	T	(L6 x6x3/8)	11002	21.39	0.00	21.39
1	d	L	152	x	152	x	9.5		1008	M270M	345W	T	(L6 x6x3/8)	11002	22.35	0.00	22.35
1	m1a	PL	14.3	x	360				451	M270M	345W	T		11003	18.21	0.00	18.21
1	m1b	PL	14.3	x	360				451	M270M	345W	T		11003	18.21	0.00	18.21
1	m1c	PL	14.3	x	470				480	M270M	345W	T		11003	25.30	0.00	25.30
1	m1d	PL	14.3	x	470				480	M270M	345W	T		11003	25.30	0.00	25.30
1	m1t	PL	14.3	x	420				960	M270M	345W	T		11003	45.26	0.00	45.26
													TOTAL WEIGHT THIS SHEET:		681.16		kgs

NO.	REVISION	BY	CHK'D	DATE

HOLES: 13/16 Ø
BOLTS: NONE
COATING: SEE GN1
CODE(S): 63
SCALE: N.T.S.

HIGH STEEL STRUCTURES INC.
1915 Old Philadelphia Pike
Lancaster, PA 17605-0008
Phone (717) 299-5211
www.highsteel.com
An ISO 9001:2000 Certified Company
An Affiliate of High Industries Inc.

CROSSFRAMES CF5 & CF6
EAST ROAD OVER VT ROUTE 279
EAST ROAD STA. 1+148.400 TO STA. 1+220.200
TOWN OF BENNINGTON VERMONT, BRIDGE B11
STATE OF VERMONT
AGENCY OF TRANSPORTATION

STATE CONT. OR REF. NO.	AC NH 019-1(53)	FED. AID PROJ. NO.	
GENERAL CONTRACTOR	J.A. McDONALD, INC.	HSSI PROJ. MGR	DEB KUPRES

SHPMT	1	DRAWING MANAGER	BRITIGAN (IH)	MADE BY	SSL	CHK'D. BY	CS	DATE	9-18-07
STATE	VT	HSSI PROJECT NUMBER	S-107014 7	HSSI STRUCT. ID	B	DRAWING NUMBER	11 OF 12		

SHIPMENT 1 PMWENG: XXXXXXX PRD: XXXXXXX SHIPMARERECT: XXXXXXX
PLOTTED: 10/01/07 09:28:55 BY: MKreidel

1070147B X1 10/2/07 10/2/07Approval TO:J.A. McDonald, Inc.