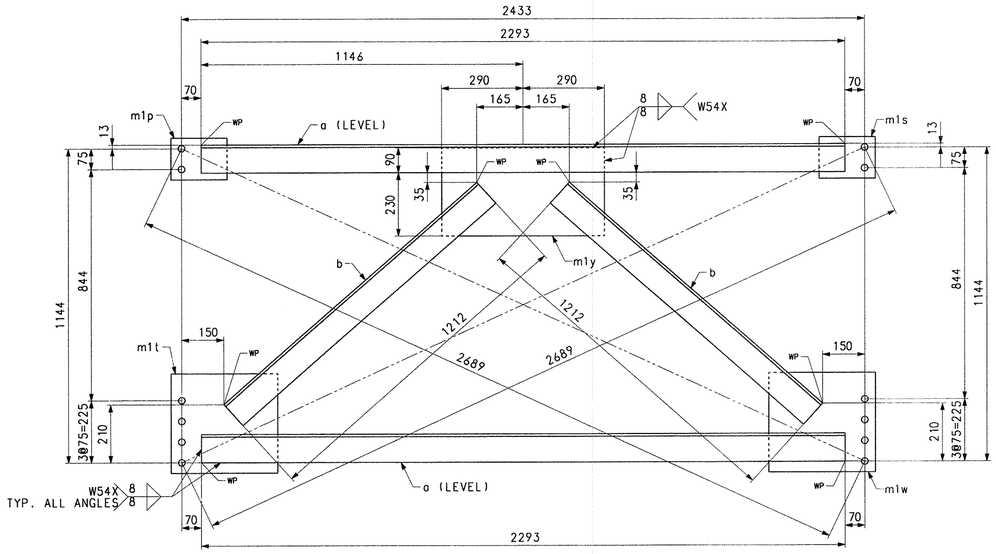

CROSSFRAME - MK. CF5

BILL OF MATERIAL

QTY	MARK	COMMODITY	DESCRIPTION	LENGTH	SPEC	GRADE	TEST	REMARKS	ITEM	GROSS WEIGHT EA.	DEDUCTED WEIGHT EA.	NET WEIGHT EA.
5	CF5		CROSSFRAME							159.63		159.63
2	a	L	102 x 102 x 9.5	2293	M270M	345W		(L4x4x3/8)	11002	33.16		33.16
2	b	L	102 x 102 x 9.5	1212	M270M	345W		(L4x4x3/8)	11002	17.53		17.53
1	m1p	PL	14.3 x 151	200	M270M	345W			11003	3.39		3.39
1	m1s	PL	14.3 x 151	200	M270M	345W			11003	3.39		3.39
1	m1t	PL	14.3 x 360	380	M270M	345W			11003	15.34		15.34
1	m1w	PL	14.3 x 360	380	M270M	345W			11003	15.34		15.34
1	m1y	PL	14.3 x 320	580	M270M	345W			11003	20.81		20.81
								TOTAL WEIGHT THIS SHEET:				798.17 kgs
								TOTAL WEIGHT FOR BID ITEM NO. 0150 506.55:				41226.01 kgs

NOTES:
FOR GENERAL SHOP NOTES, SEE DRAWING GN1.

NO.	REVISION	BY	CHK'D	DATE
△				
△				
△				

HOLES: 15/16" Ø
BOLTS: NONE
COATING: NONE
CODE(S): 63
SCALE: N.T.S.

HIGH STEEL STRUCTURES INC.
An ISO 9001:2000 Certified Company
An Affiliate of High Industries Inc.
1915 Old Philadelphia Pike
Lancaster, PA 17605-0008
Phone (717) 299-5211
www.highsteel.com

CROSSFRAMES CF5
SHARED USE PATH OVER VT ROUTE 279
SHARED USE PATH STA. 1+148.400 TO STA. 1+220.200
TOWN OF BENNINGTON VERMONT, BRIDGE B11
STATE OF VERMONT
AGENCY OF TRANSPORTATION

		STATE CONT. OR REF. NO.	AC NH 019-1(53)		FED. AID PROJ. NO.				
		GENERAL CONTRACTOR	J.A. McDONALD, INC.		HSSI PROJ. MGR	DEB KUPRES			
SHPMT	2	DRAWING MANAGER	BRITIGAN (IH)	MADE BY	WBW	CHK'D. BY	CS	DATE	9-25-07
STATE	VT	HSSI PROJECT NUMBER	S-1070147	HSSI STRUCT. ID	C	DRAWING NUMBER	7 OF 7		

SHIPMENT 1 PM&ENG: 5002814 PRD: 5002815 SHIPXEREC1: 5002816
PLOTTED: 10/02/07 14:12:11 BY: MKreidel

1070147C X1 10/3/07 10/3/07Approval TO:J.A. McDonald, Inc.