Metric

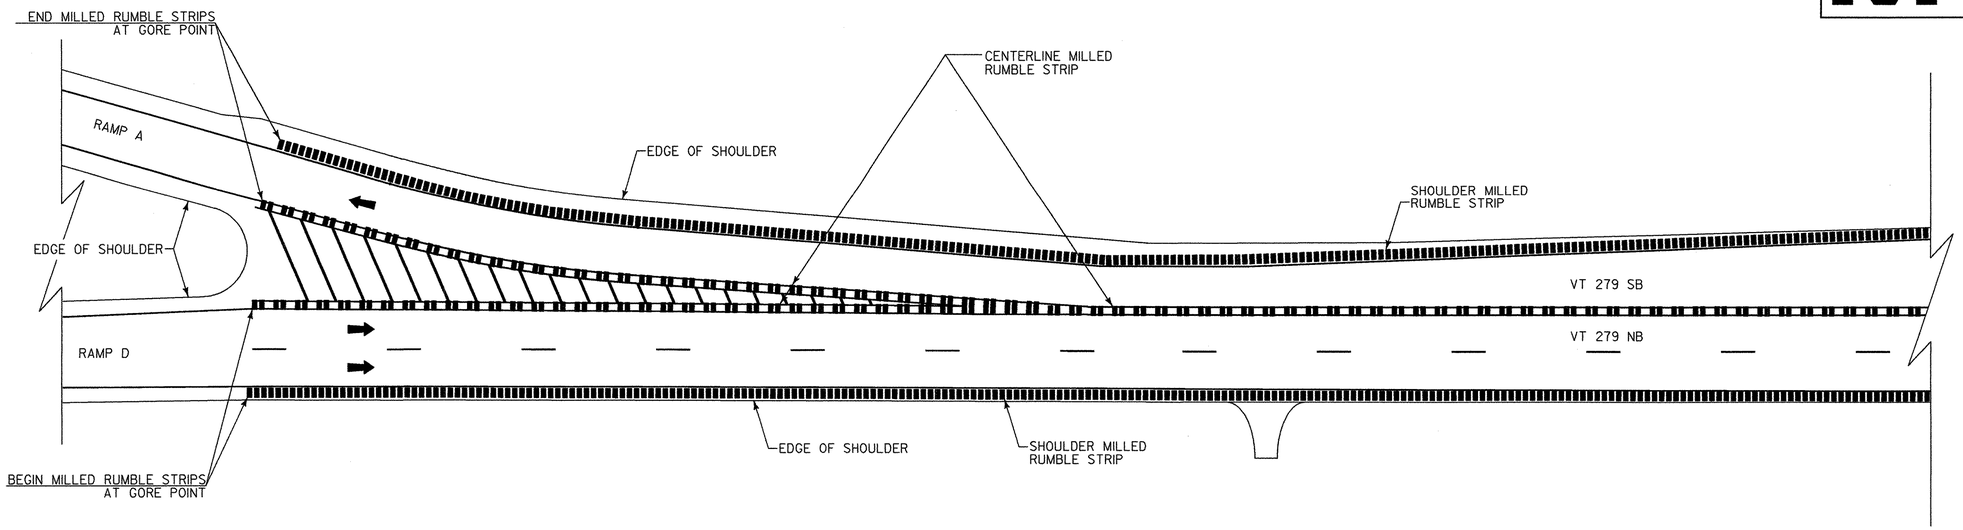

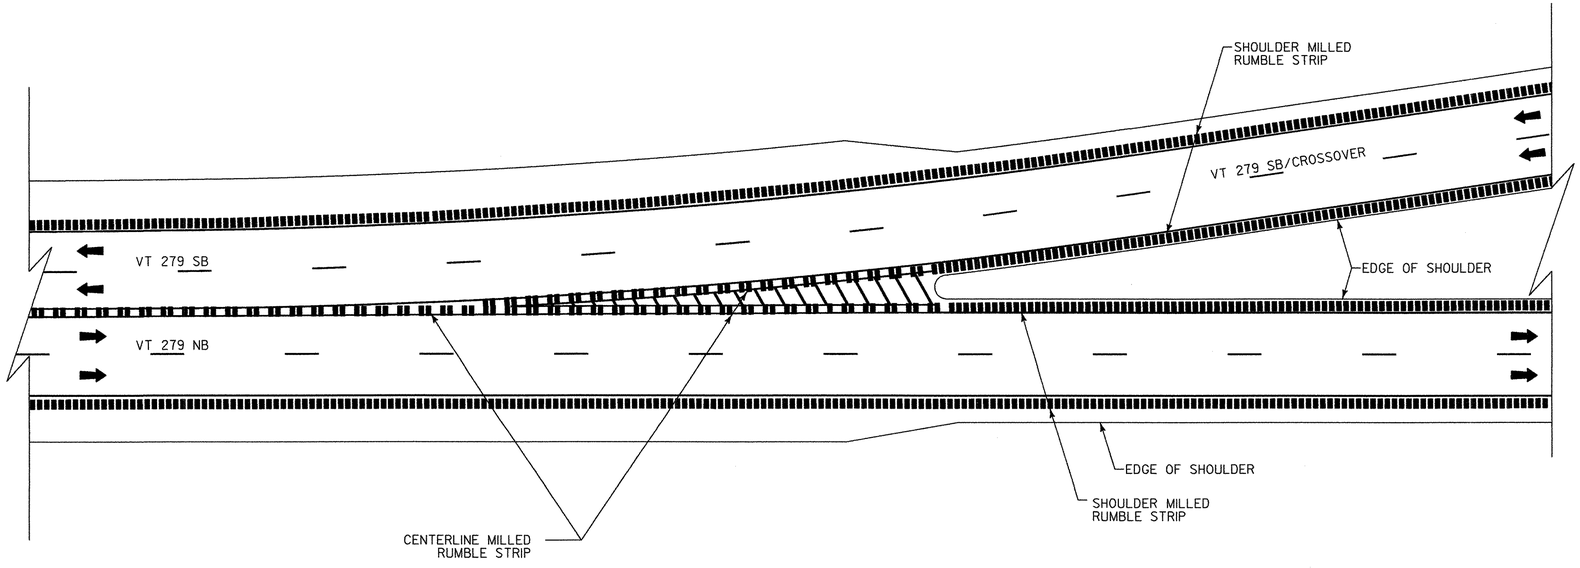

MILLED RUMBLE STRIPS

LEGEND

- DIRECTION OF TRAFFIC FLOW
- MILLED RUMBLE STRIPS (SHOULDERS)
- MILLED RUMBLE STRIPS (CENTERLINE)

NOTES:

1. THIS TYPICAL MAY BE MODIFIED AT THE DISCRETION OF THE RESIDENT ENGINEER IF ACTUAL FIELD CONDITIONS NECESSITATE SUCH ACTIONS.
2. CENTERLINE MILLED RUMBLE STRIPS SHALL BE USED ALONG DOUBLE YELLOW CENTERLINE IN UNDIVIDED HIGHWAY SECTION.
3. SEE SIGNS AND MARKINGS SHEETS SP-02 TO SP-11 FOR MILLED RUMBLE STRIP LOCATIONS

VERMONT AGENCY OF TRANSPORTATION

Stantec

PROJECT NAME: BENNINGTON
PROJECT NUMBER: AC NH 019-1(51)

FILE NAME: ...\plot files\zd307clmsc_03.ptf
DESIGN SUPERVISOR: GREG EDWARDS
DESIGNED BY: MARC FOISY
MISCELLANEOUS DETAILS MD-03

PLOT DATE: 1/28/2009
DRAWN BY: STANTEC
CHECKED BY: GARY SANTY
SHEET 10 OF 367

v:\1953\active\195300002\transportation\drawing\contract_\plot files\zd307clmsc_03.ptf