DURABLE 150 WHITE LINE, THERMOPLASTIC
STA. NB 8+840.0 TO 9+200.0, SOLID RT.
STA. NB 8+848.0 TO 9+200.0, DASHED RT.
STA. NB 8+840.0 TO NB 9+106.3, DASHED LT.
STA. NB 8+840.0 TO NB 9+106.3, SOLID LT.
STA. XO 1+340.0 TO 1+430.5, SOLID RT.
STA. XO 1+340.0 TO 1+430.5, DASHED RT.

DURABLE 150 YELLOW LINE, THERMOPLASTIC
STA. NB 8+840.0 TO 8+958.0, DOUBLE SOLID ℄
STA. NB 9+106.3 TO 9+200.0, SOLID ℄
STA. NB 8+958.0 TO 9+106.3, DOUBLE SOLID ℄
STA. NB 8+958.0 TO 9+106.3, DOUBLE SOLID LT.
STA. XO 1+340.0 TO 1+430.5, SOLID ℄

DURABLE 300 YELLOW LINE, THERMOPLASTIC
STA. NB 8+958.0 TO 9+106.3, DIAGONALS

MILLED RUMBLE STRIPS

LOCATION	TYPE
STA. NB 8+840.0 TO 8+872.0, LT.	SHOULDER
STA. NB 8+840.0 TO 9+200.0, RT.	SHOULDER
STA. NB 8+840.0 TO 9+106.3, ℄	CENTERLINE
STA. NB 9+106.3 TO 9+200.0, LT.	SHOULDER
STA. XO 1+340.0 TO 1+573.6, RT.	SHOULDER
STA. XO 1+340.0 TO 1+430.5, LT.	SHOULDER
STA. XO 1+430.5 TO 1+506.5, ℄	CENTERLINE

FLASHING BEACON - GROUND MOUNTED
STA. NB 9+130.0, RT. (2)
FOR FURTHER DETAILS ON LIGHTING, SEE LIGHTING PLAN SHEET LP-03

DELINEATORS W/STEEL POSTS
AS SHOWN-10 (FOR DETAILS, SEE VTrans STD. E-197)

Metric

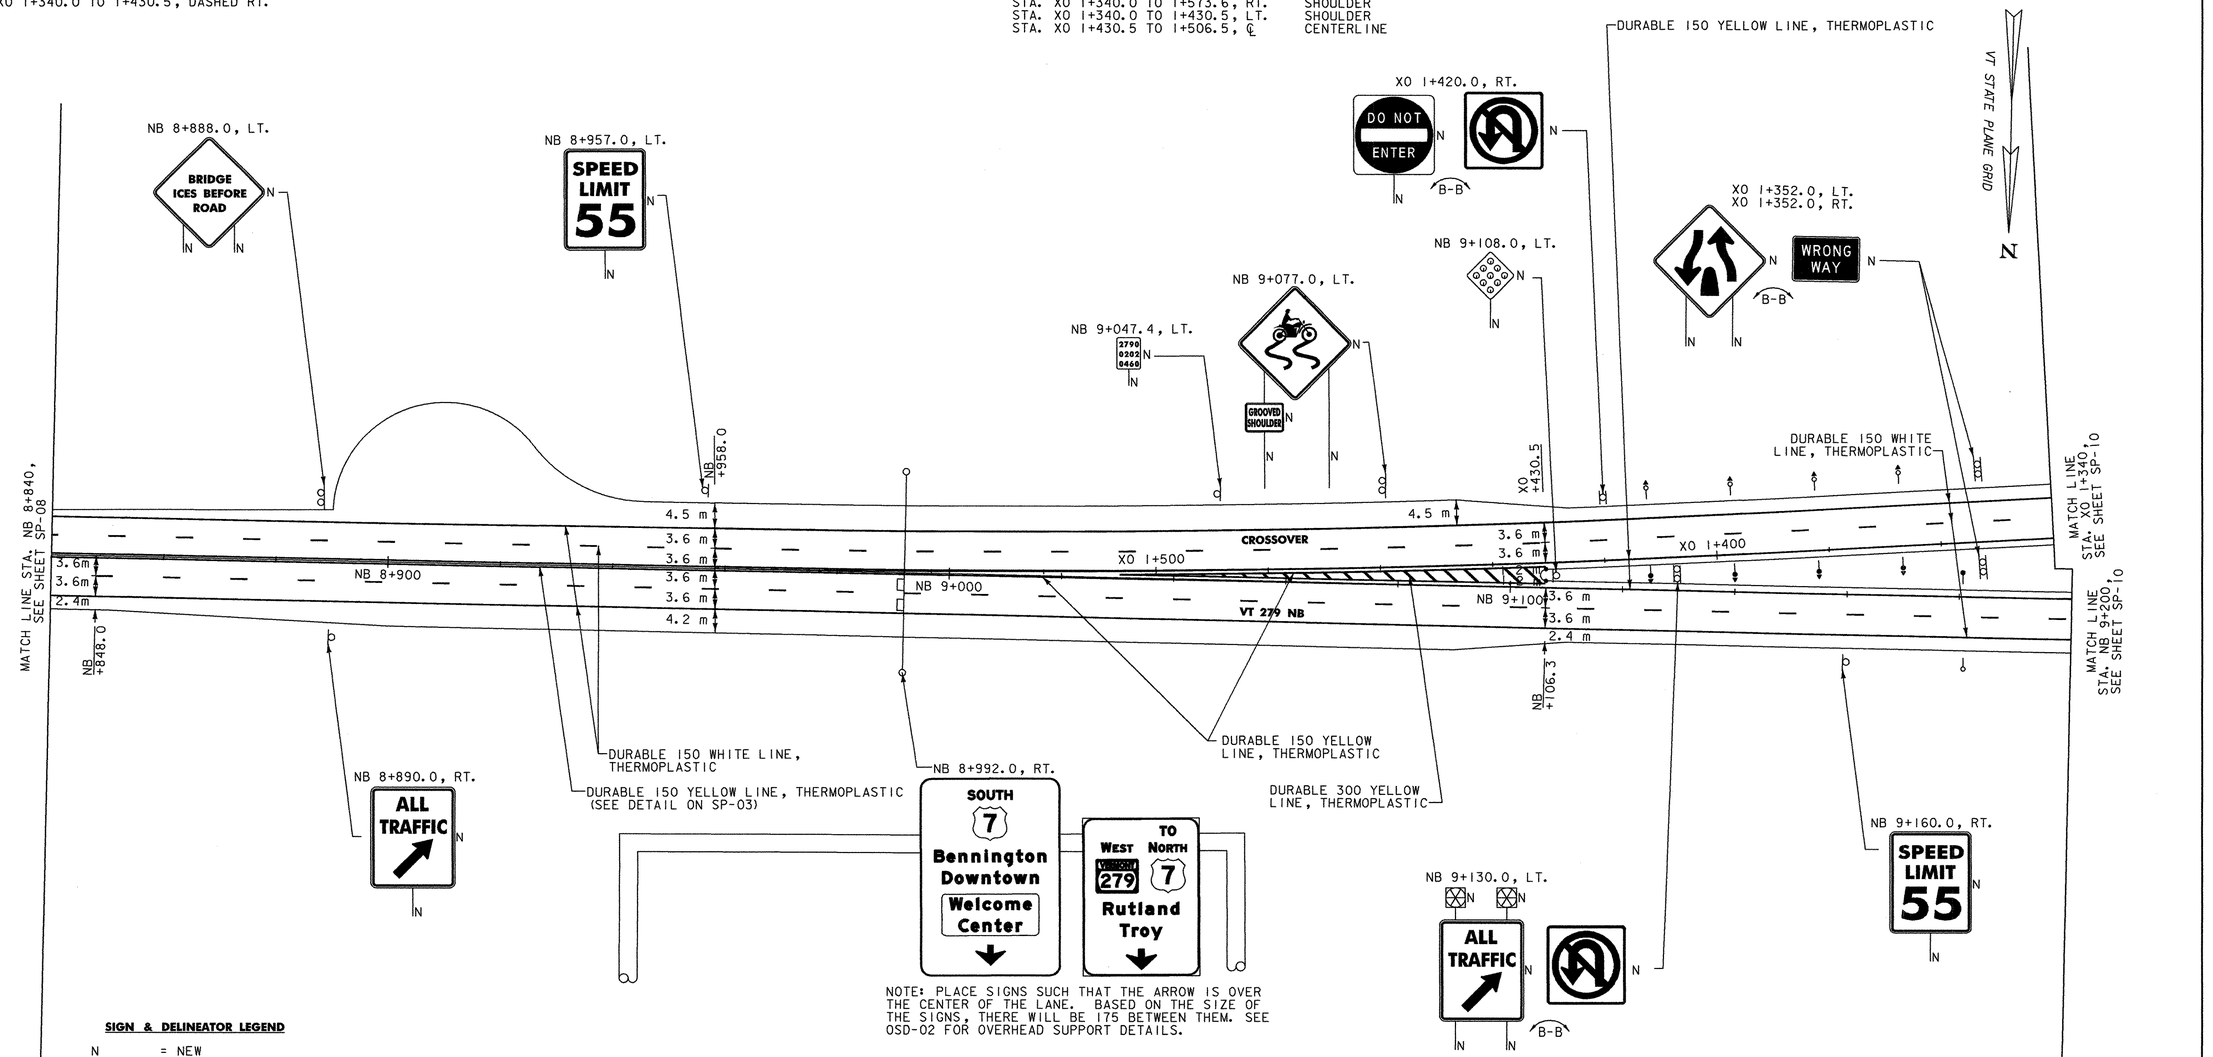

NOTE: PLACE SIGNS SUCH THAT THE ARROW IS OVER THE CENTER OF THE LANE. BASED ON THE SIZE OF THE SIGNS, THERE WILL BE 175 BETWEEN THEM. SEE OSD-02 FOR OVERHEAD SUPPORT DETAILS.

SIGN & DELINEATOR LEGEND

N	= NEW
R	= REMOVE
R&S	= REMOVE & SALVAGE
S	= SALVAGE SIGN
RET	= RETAIN
B-B	= BACK TO BACK
Ⓘ	= RETURN TO TOWN OF BENNINGTON
	= TYPE I (WHITE)
	= TYPE I (AMBER)
	= TYPE I (WHITE W/REF PLAQUE)
	= TYPE II
	= TYPE III (WHITE)
	= TYPE III (AMBER)
*	= MATCH EXISTING CONDITIONS

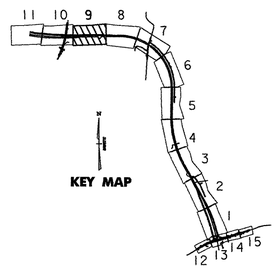

NOTE: 1) FOR STRIPING DETAILS AT THE GORES, SEE VTrans STANDARDS E-191 & E-192

10 0 10 M
1:500 SCALE @ FULL SIZE

NOTE:
1. REFER TO LP-03 FOR FLASHING BEACON CONDUIT AND POWER DETAILS.
2. ALL DIMENSIONS, NOTES, AND CALLOUTS ARE IN MILLIMETERS (mm) EXCEPT WHERE NOTED

VERMONT AGENCY OF TRANSPORTATION

Stantec

PROJECT NAME: BENNINGTON
PROJECT NUMBER: AC NH 019-1(51)

FILE NAME: ...\plot files\zd307cltxt_sgn.ptf
DESIGN SUPERVISOR: GREG EDWARDS
DESIGNED BY: MARC FOISY
SIGNS AND MARKINGS SP-09

PLOT DATE: 1/30/2009
DRAWN BY: STANTEC
CHECKED BY: GARY SANTY
SHEET 117 OF 367

V:\1953\active\19530002\transportation\drawing\contract_1\plot files\zd307cltxt_sgn.ptf