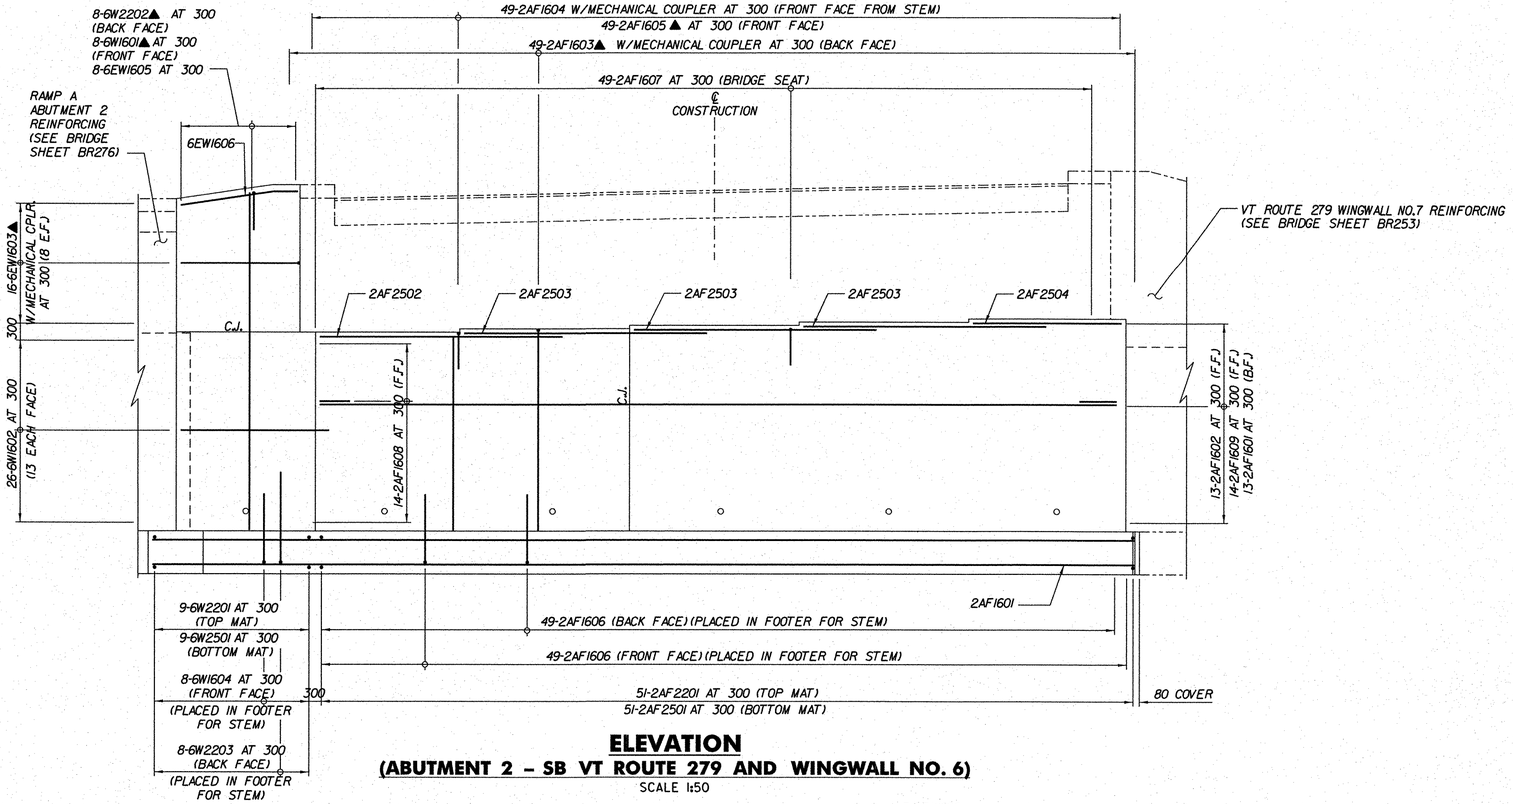

ELEVATION
(ABUTMENT 2 – SB VT ROUTE 279 AND WINGWALL NO. 6)
SCALE 1:50

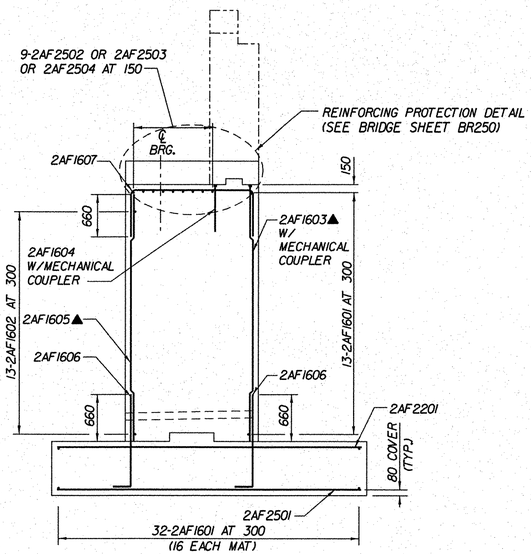

SECTION A–A
(ABUTMENT 2 – SB VT ROUTE 279)
(SEE BRIDGE SHEET BR258 FOR SECTION LOCATION)
SCALE 1:40

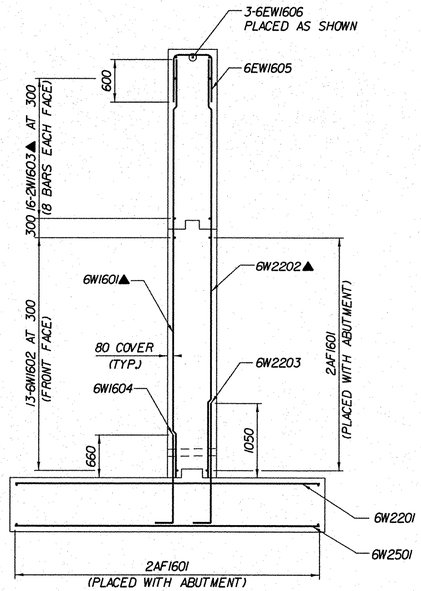

SECTION B–B
(WINGWALL NO. 6)
(SEE BRIDGE SHEET BR258 FOR SECTION LOCATION)
SCALE 1:40

0 1 2 3 4 5m
SCALE 1:50

STATE OF VERMONT
AGENCY OF TRANSPORTATION

Town Of BENNINGTON	Bridge No. BI5
Highway No. VT RTE 279	Log Sta. / Surv. Sta.
VT ROUTE 279 & RAMPS OVER ROARING BRANCH OF WALLOOMSAC RIVER	
ABUTMENT 2 REINFORCEMENT DETAILS (SB VT RTE 279)	
Designed By B.J. CARLSON	Drawn By D.W. SHAFFER
Checked By K.M. WOJTKOWSKI Date 05/08	Bridge Design Supervisor K.M. WOJTKOWSKI Date 05/08
PROJECT BENNINGTON	PROJECT NO. AC NH 019-1(51)
TVGA CAD Drawing No. SBA2RebDet.dgn	Date 02/02/2009
Bridge Sheet No. BR259	Sheet 246 of 367

TVGA CONSULTANTS