Metric

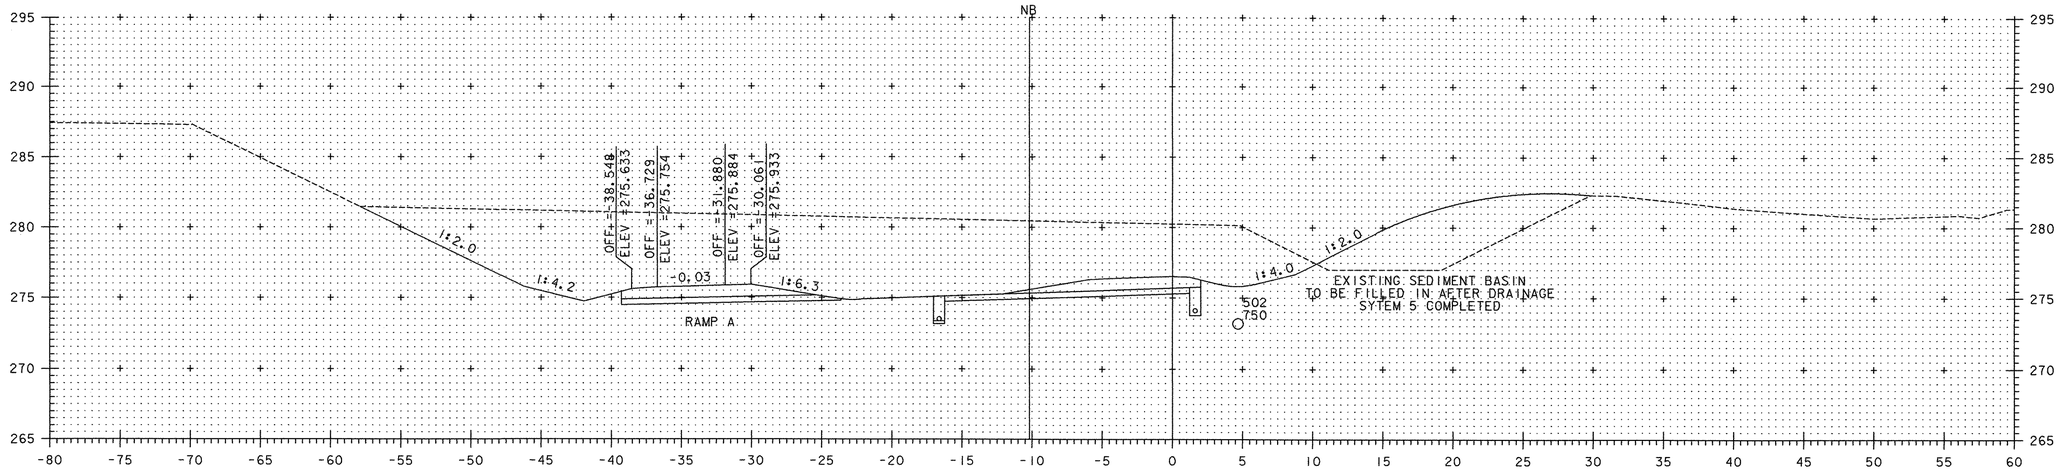

D 1+500.000 = A 1+490.637

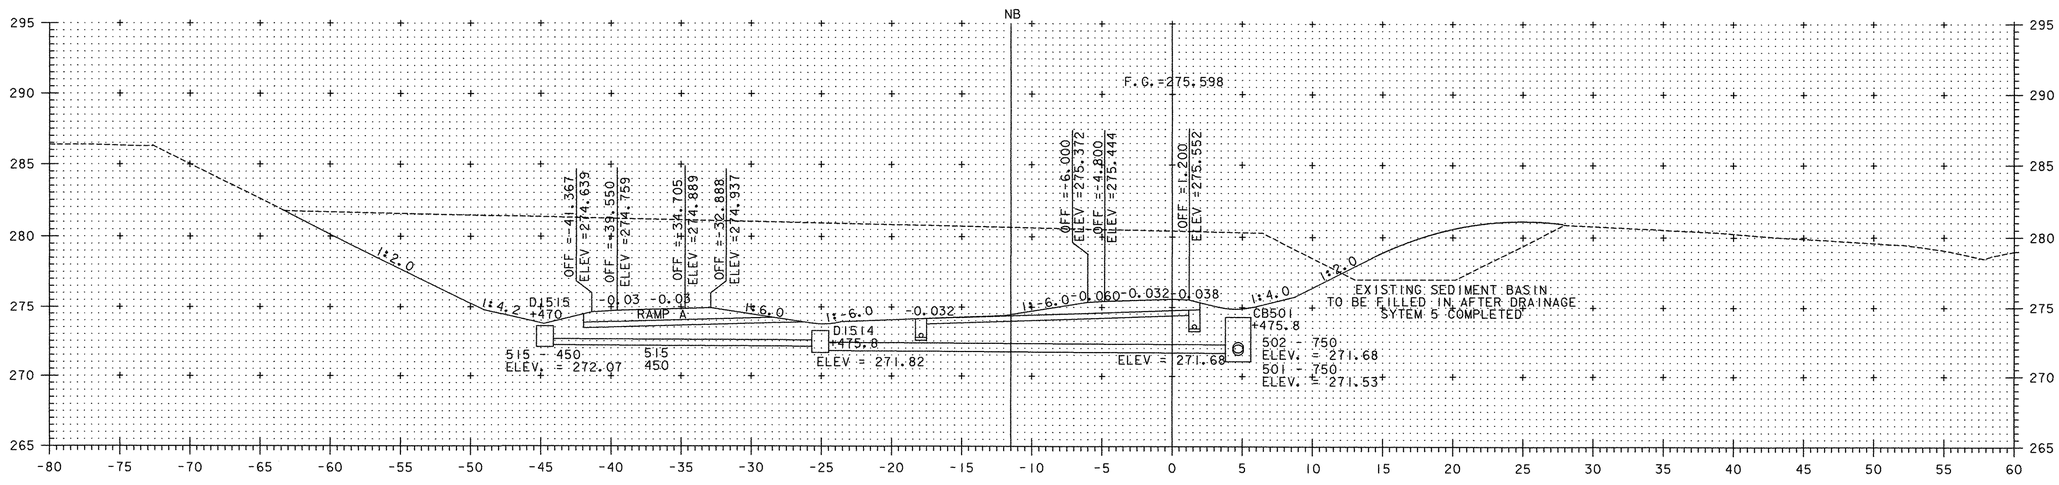

D 1+480.000 = A 1+470.687

NOTE:
FOR CLARITY, RAMP A CROSS SECTIONS HAVE BEEN COMBINED WITH RAMP D CROSS SECTIONS. BE, ADVISED RAMP A SECTIONS ARE PERPINDICULAR TO RAMP D ALIGNMENT. ALL OFFSETS SHOWN ARE FROM RAMP D.

10 METERS
5
H 1:200 SCALE
V 1:200 SCALE
@ FULL SIZE
5
10 METERS

VERMONT AGENCY OF TRANSPORTATION

Stantec

PROJECT NAME: BENNINGTON
PROJECT NUMBER: AC NH 019-1(51)

FILE NAME: ...\zd307clxs_combined.ptf
PLOT DATE: 1/29/2009
DESIGN SUPERVISOR: GREG EDWARDS
DRAWN BY: STANTEC
DESIGNED BY: MARC FOISY
CHECKED BY: GARY SANTY
RAMP D CROSS SECTIONS DX-12
SHEET 333 OF 367

V:\1953\active\195310002\transportation\drawing\contract_1\plot files\zd307clxs_combined.ptf