Metric

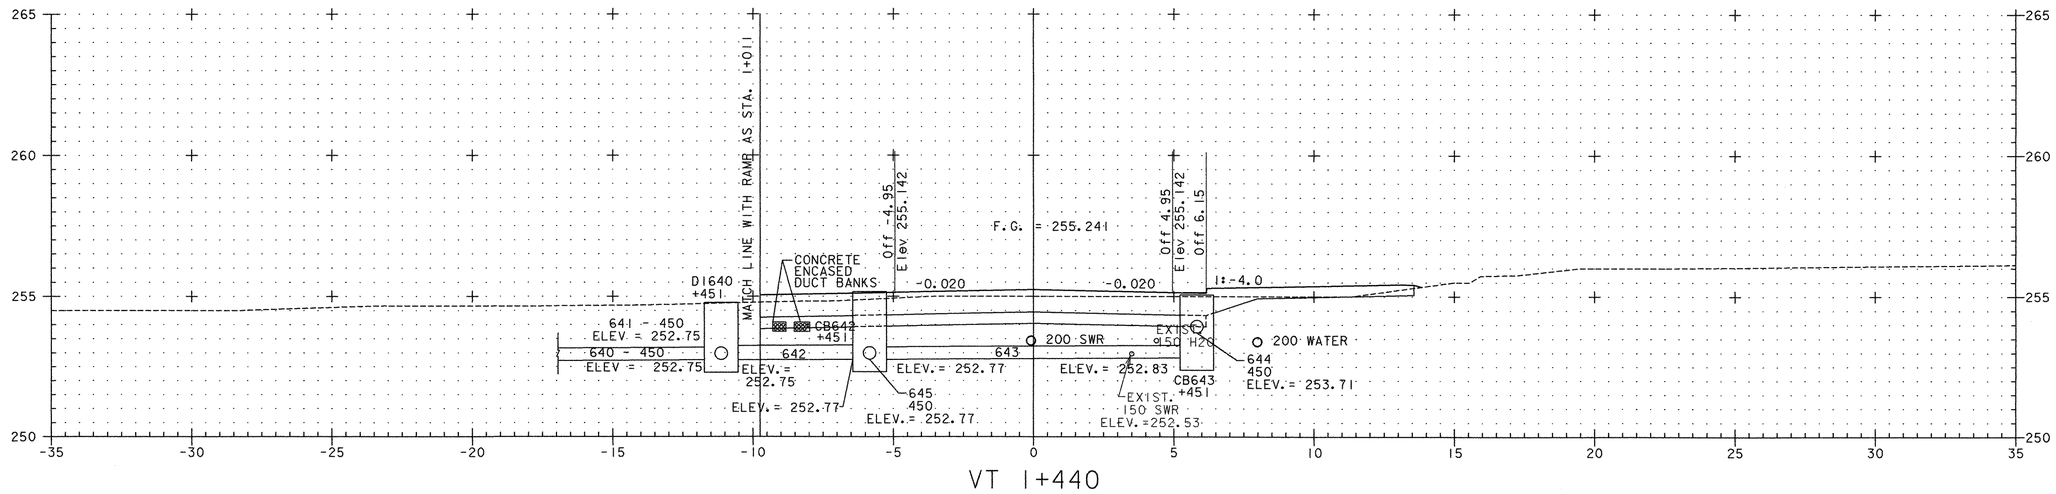

VT 1+440

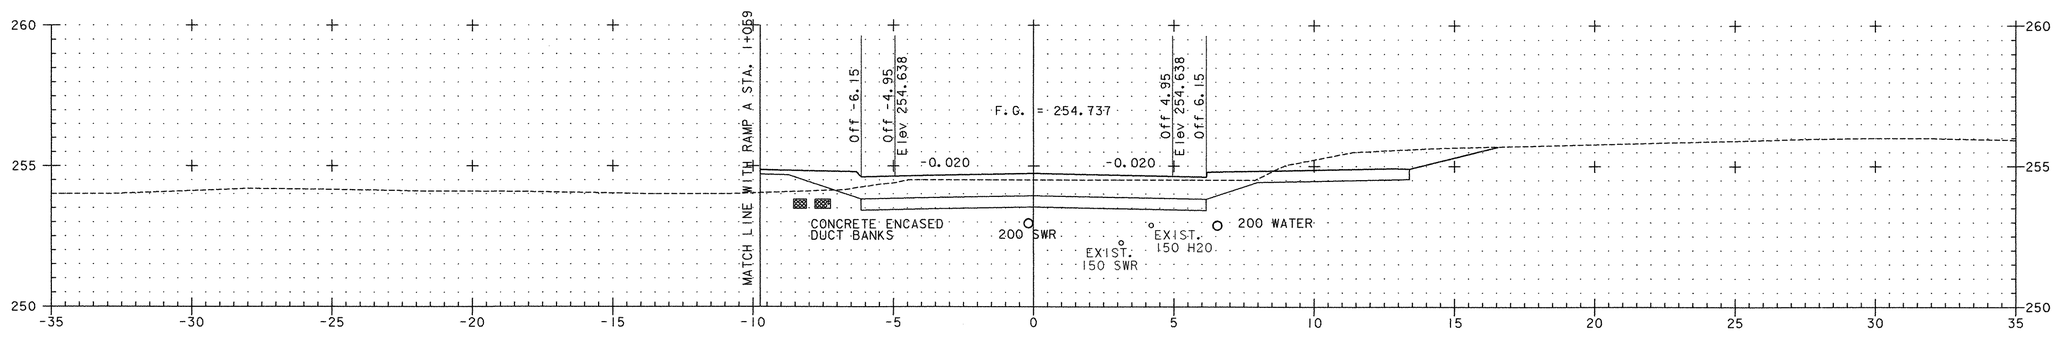

VT 1+420

NOTE:
SEE SHEETS VTX 18-24
FOR DRIVE DETAILS

5 METERS
2.5
H 1:100 SCALE
V 1:100 SCALE
@ FULL SIZE
2.5
5 METERS

VERMONT AGENCY OF TRANSPORTATION

Stantec

PROJECT NAME: BENNINGTON
PROJECT NUMBER: AC NH 019-1(51)

FILE NAME: ...\plot files\zd307clxs_rt9.ptf
PLOT DATE: 1/29/2009
DESIGN SUPERVISOR: GREG EDWARDS
DRAWN BY: STANTEC
DESIGNED BY: MARC FOISY
CHECKED BY: GARY SANTY
ROUTE 9 CROSS SECTIONS VTX-07
SHEET 343 OF 367

v:\1953\active\195310002\transportation\drawing\contract_1\plot files\zd307clxs_rt9.ptf