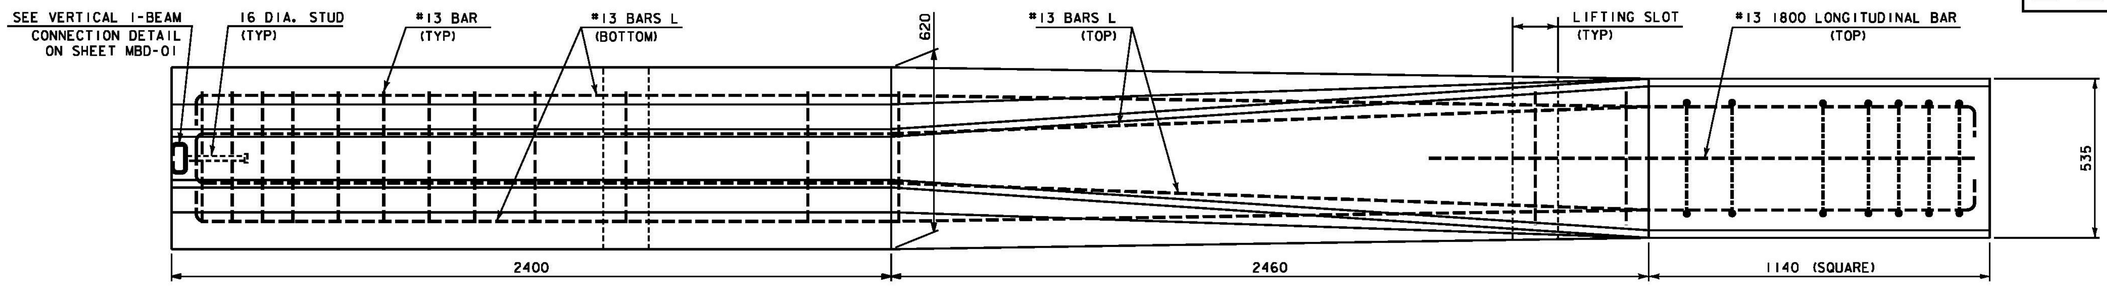

END SECTION PLAN
N. T. S.

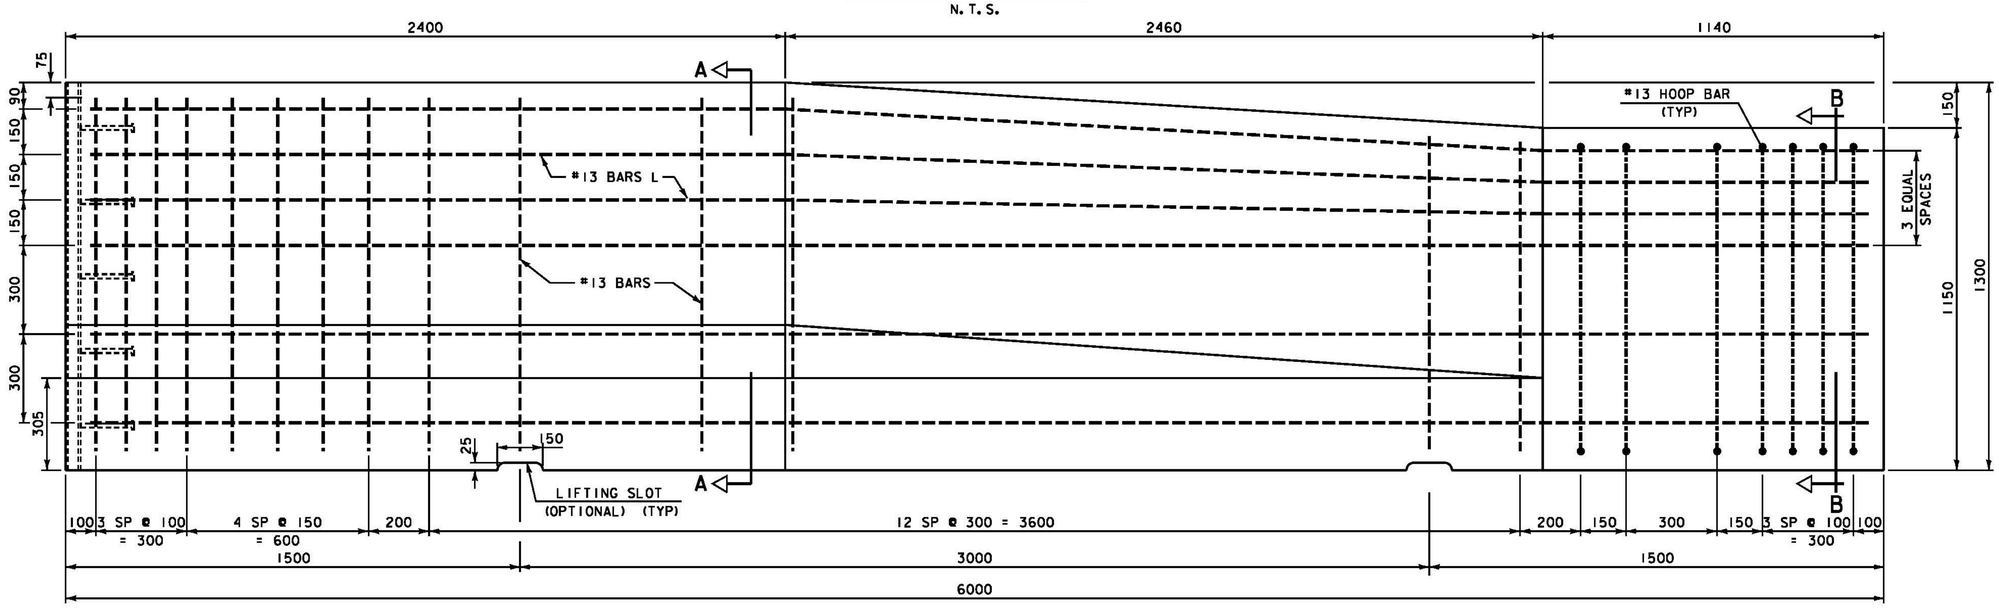

END SECTION ELEVATION
N. T. S.

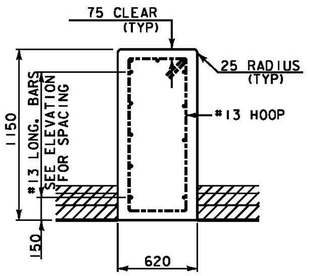

SECTION B-B
N. T. S.

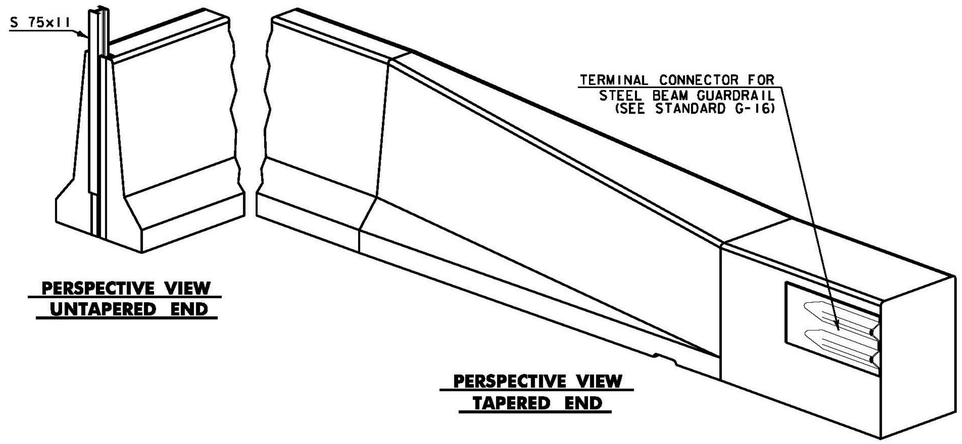

PERSPECTIVE VIEW UNTAPERED END

PERSPECTIVE VIEW TAPERED END

PROJECT NAME:	BENNINGTON
PROJECT NUMBER:	NH 019-1(54)
FILE NAME: ...\zd307c4det_barrier02.ptf	PLOT DATE: 1/26/2010
DESIGN SUPERVISOR: GREG EDWARDS	DRAWN BY: STANTEC
DESIGNED BY: MARC FOISY	CHECKED BY: GARY SANTY
MEDIAN BARRIER DETAILS - MBD-02	SHEET 46 OF 468

Stantec

1/26/2010 4:46:34 PM vx\953\active\953100021\transportation\drawing\contract 4\plot files\zd307c4det_barrier02.ptf