Metric

REMOVING AND RESETTING FENCE
STA DRN 20+055 - DRN 20+220 RT

GATE FOR CHAIN-LINK FENCE, 1.8 m (6 FEET)
STA DRN 20+117.6 - DRN 20+120.0 RT
STA DRN 20+120.0 - DRN 20+122.4 RT
STA DRN 20+177.6 - DRN 20+180.0 RT
STA DRN 20+180.0 - DRN 20+182.4 RT

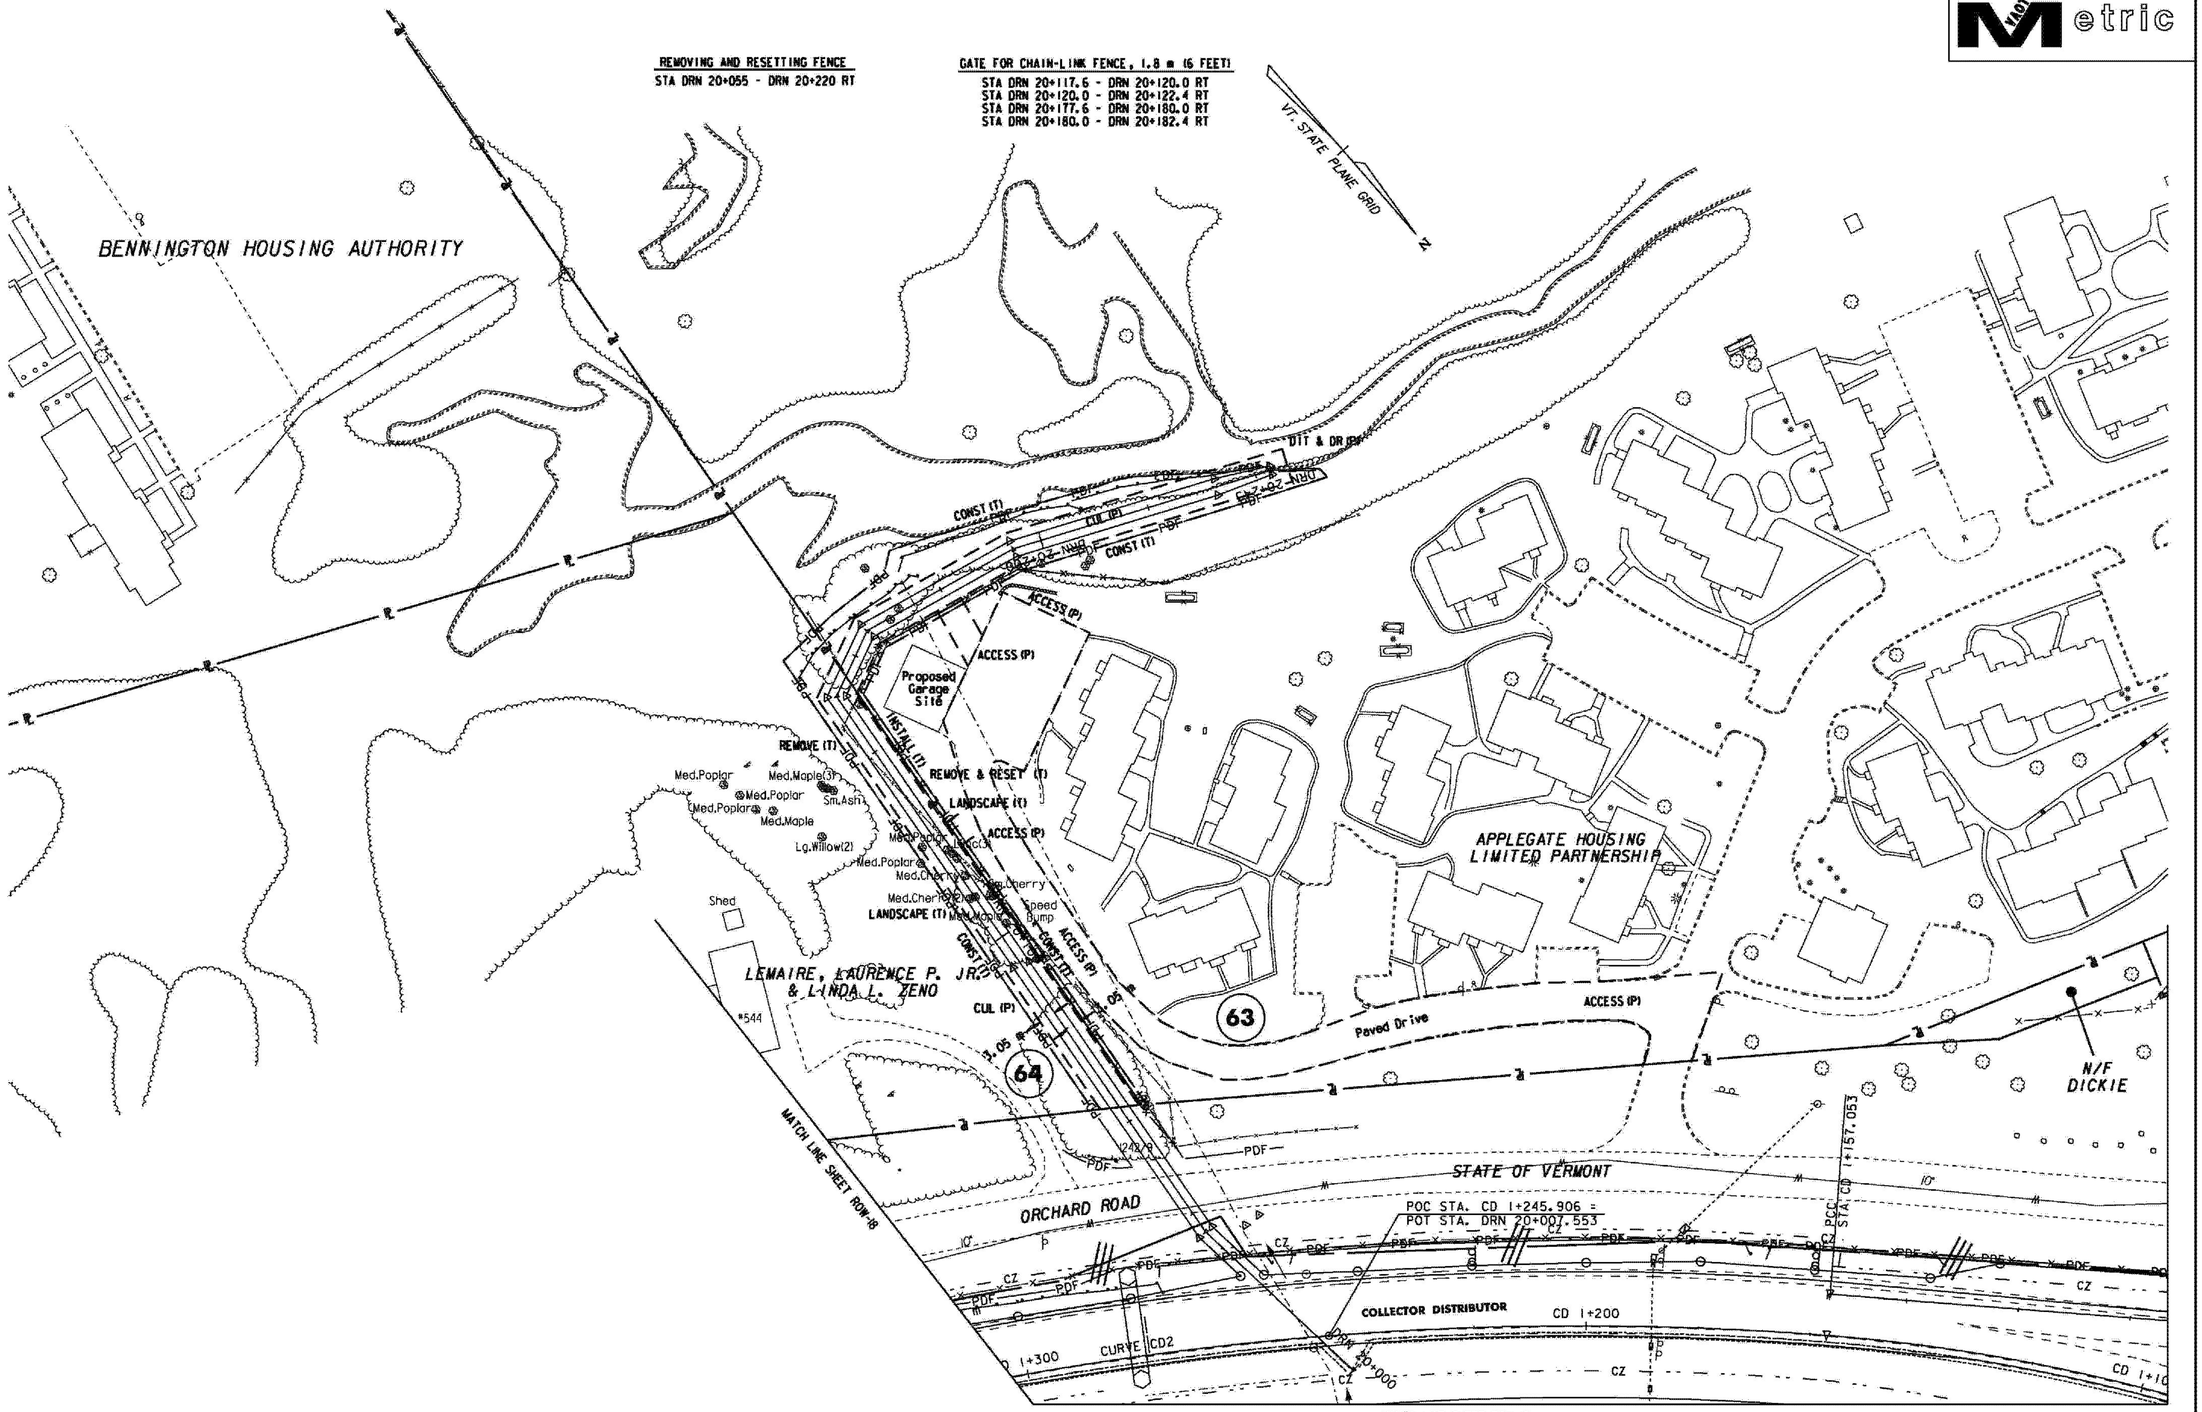

DATUM	
VERTICAL	NAVD 88
HORIZONTAL	NAD 83 (1992)

LINES SHOWN ON THIS PLAN AS EXISTING PROPERTY LINES P/L ARE BELIEVED TO BE ACCURATE BUT SHOULD NOT BE RELIED UPON FOR PURPOSES UNRELATED TO THE STATE OF VERMONT'S ACQUISITION OF LAND AND RIGHTS FOR THIS PROJECT.

THIS SHEET TO BE USED FOR RIGHT-OF-WAY INFORMATION ONLY

0 10 20 30
SCALE 1:500
@ FULL SIZE

R.O.W. PLAN
ROW-19A

PROJECT NAME: BENNINGTON
PROJECT NUMBER: NH 019-1(54)
DESIGN FILE NAME: c:\dh\bennington\row
PROJECT LEADER: JDP
PLOT DATE: 1-25-10
DRAWN BY: MBB
CHECKED BY: GAK
SHEET: 54 OF 468