Metric

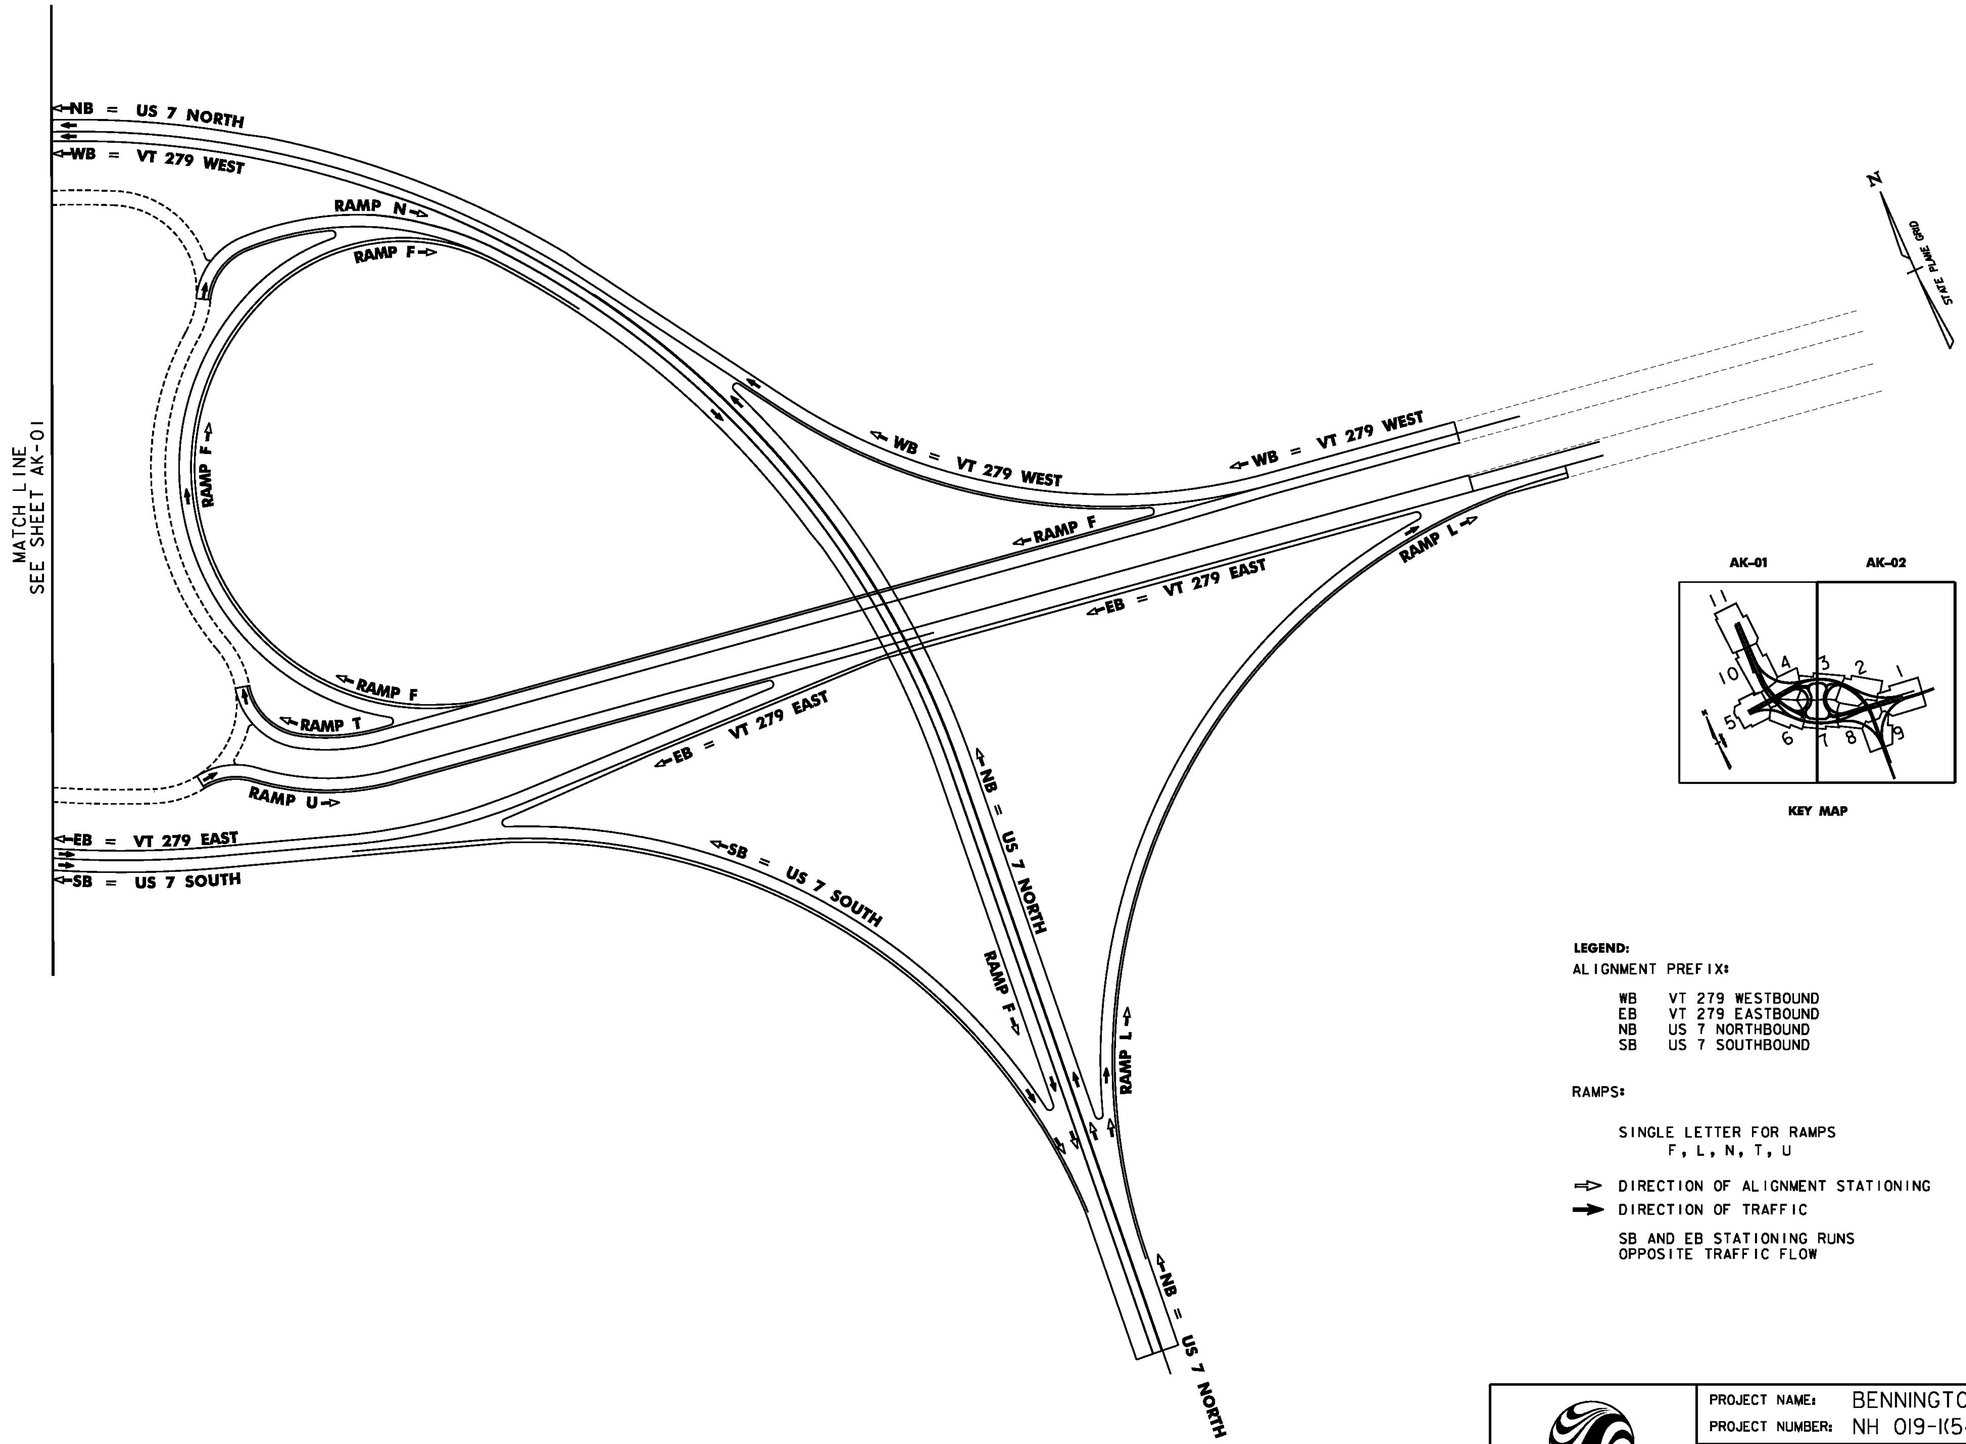

KEY MAP

LEGEND:

ALIGNMENT PREFIX:

WB	VT 279 WESTBOUND
EB	VT 279 EASTBOUND
NB	US 7 NORTHBOUND
SB	US 7 SOUTHBOUND

RAMPS:

SINGLE LETTER FOR RAMPS
F, L, N, T, U

⇨ DIRECTION OF ALIGNMENT STATIONING

➡ DIRECTION OF TRAFFIC

SB AND EB STATIONING RUNS OPPOSITE TRAFFIC FLOW

Stantec

PROJECT NAME: BENNINGTON
PROJECT NUMBER: NH 019-1(54)

FILE NAME: ...\plot_files\zd307c4ak02.ptf
DESIGN SUPERVISOR: GREG EDWARDS
DESIGNED BY: MARC FOISY
ALIGNMENT KEY AK-02

PLOT DATE: 1/26/2010
DRAWN BY: STANTEC
CHECKED BY: GARY SANTY
SHEET 65 OF 468

1/26/2010 4:46:46 PM v:\1953\active\953\0002\transportation\drawing\contract 4\plot_files\zd307c4ak02.ptf