Metric

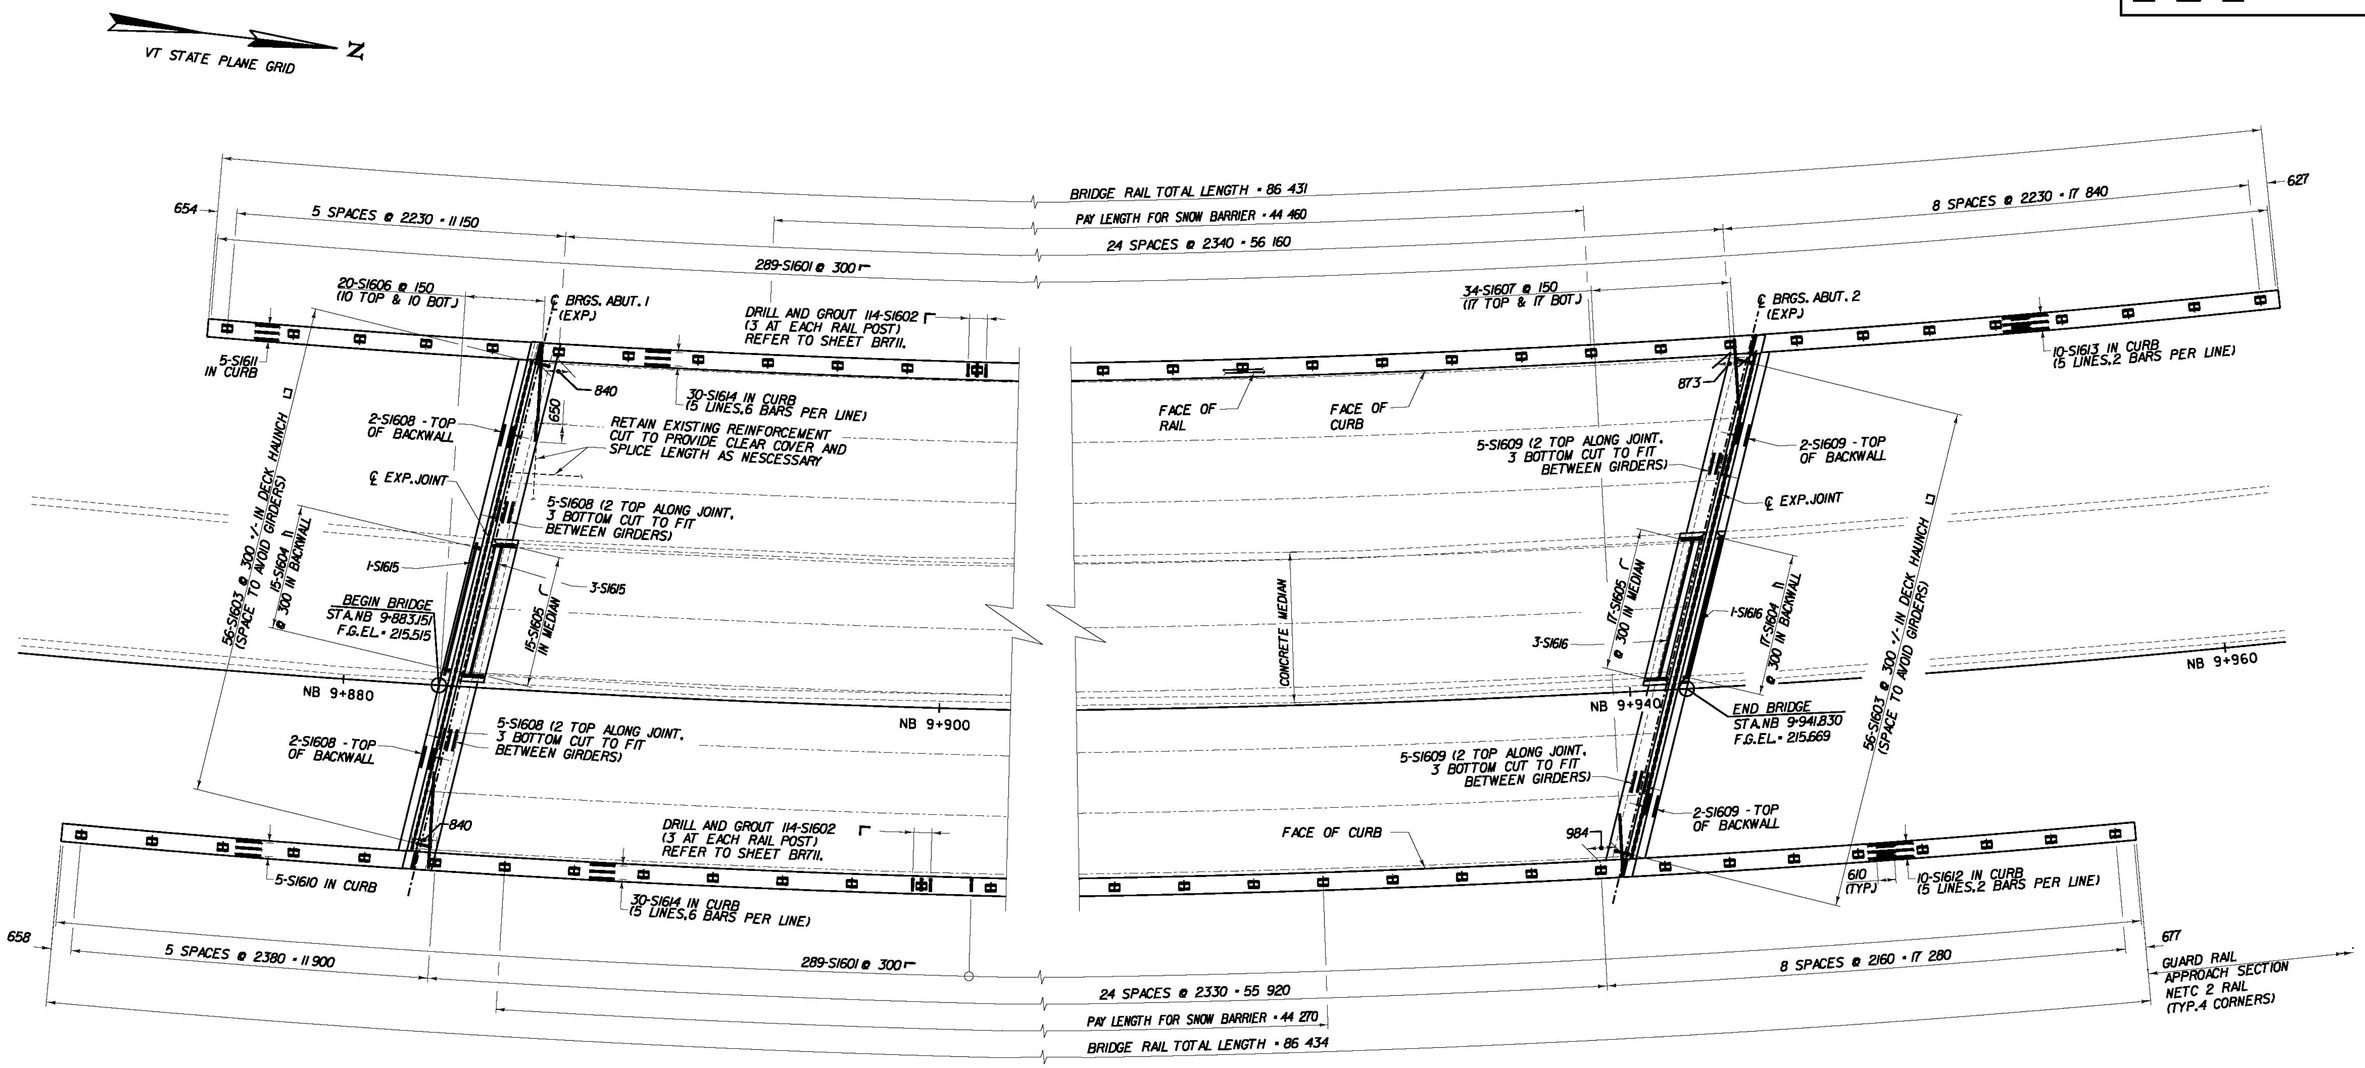

NOTE: ALL DIMENSIONS RADIAL, ALONG FACE OF RAIL

REINFORCEMENT AND RAILING PLAN

0 2 4 6 8 10

SCALE 1:100

STATE OF VERMONT
AGENCY OF TRANSPORTATION

Town Of BENNINGTON	Bridge No. 13N
Highway No.	Log Sta. / Surv. Sta.
US ROUTE 7 NB OVER VT ROUTE 279 EB	
REINFORCEMENT AND RAILING PLAN	
Designed By E. ALLING	Drawn By T. KNIGHT
Checked By M. CHENETTE Date 11/09	Bridge Design Supervisor G. BOGUE Date 11/09
PROJECT BENNINGTON	PROJECT NO. NH F019-1(54)
L.G.C. Info:	
Bridge Sheet No. BR712	Sheet 269 of 468

Stantec

1/26/2010 4:54:02 PM v:\1953\active\195310002\structural\design\sl7\plot files\12-S17NB-Rail.pt4