Metric

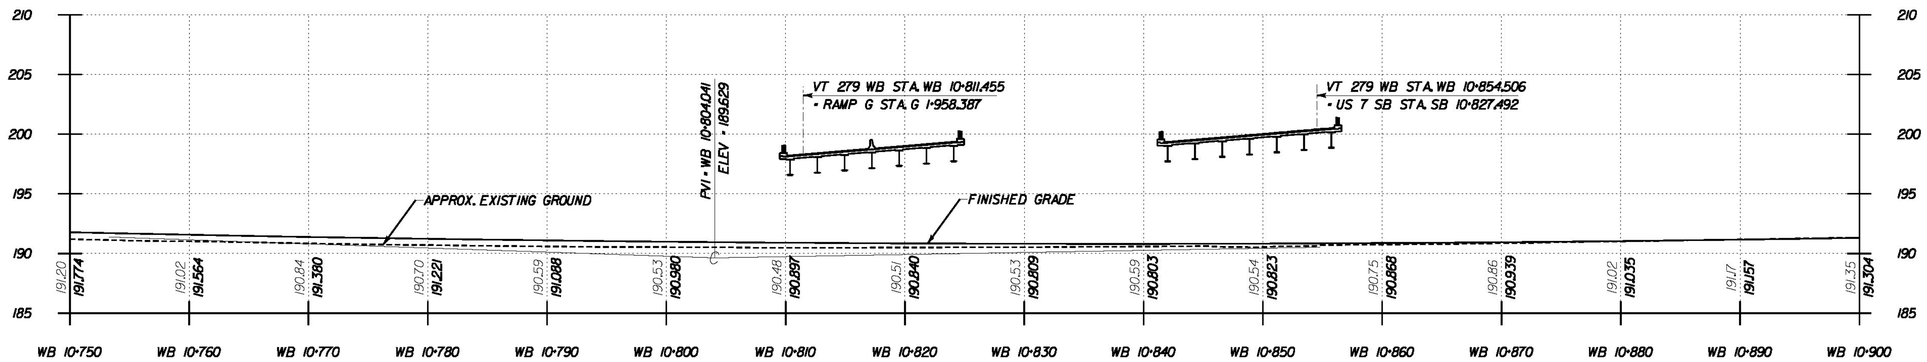

VT ROUTE 279 W.B. PROFILE

0 10 20 m

SCALE 1:250

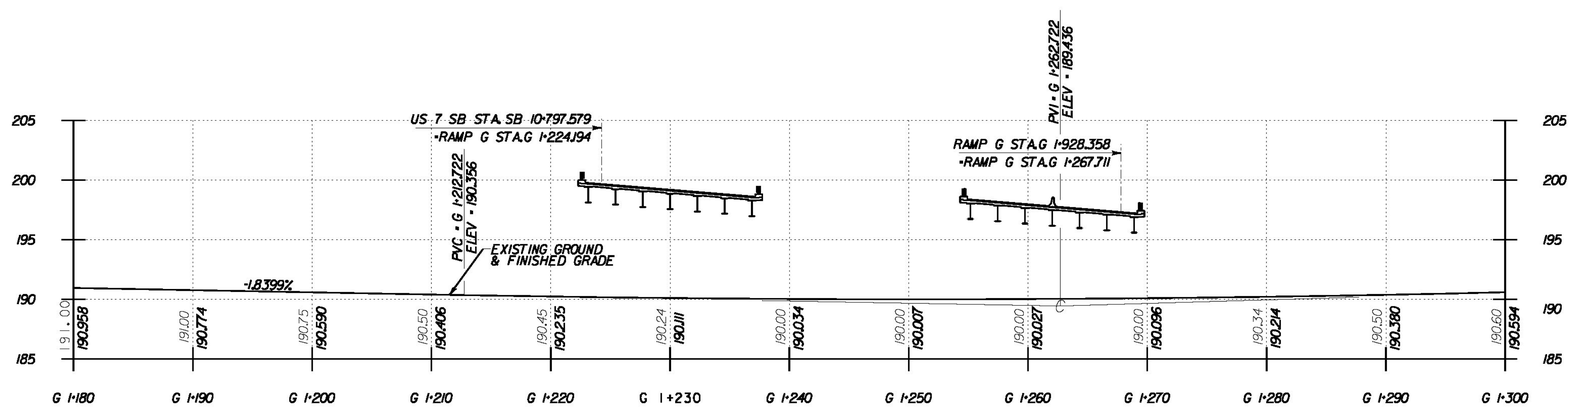

RAMP G/S PROFILE

0 10 20 m

SCALE 1:250

STATE OF VERMONT
AGENCY OF TRANSPORTATION

Town Of BENNINGTON	Bridge No. 14S
Highway No.	Log Sta. / Surv. Sta.
US ROUTE 7 SB OVER VT ROUTE 279 WB	
HIGHWAY PROFILES	
Designed By M. CHENETTE	Drawn By E. ALLING
Checked By M. CHENETTE Date 11/09	Bridge Design Supervisor G. BOGUE Date 11/09
PROJECT BENNINGTON	PROJECT NO. NH F019-1(54)
Stantec	L.G.C. Info:
Bridge Sheet No. BR905	Sheet 299 of 468

1/26/2010 4:55:24 PM vx\1953\active\195300002\structural\design\al7\plot files\905-S17SB-Prof.pltf