646.402 DURABLE 4 INCH WHITE LINE, THERMOPLASTIC
(ALL LINES WILL INCLUDE EDGE LINE BREAKS AND RADIUS FOR TOWN HIGHWAYS)
VT. ROUTE 67A:
STA 49+50.00 - STA 55+00.00 EDGE LINE LT/RT

646.412 DURABLE 4 INCH YELLOW LINE, THERMOPLASTIC
(ALL LINES WILL INCLUDE C/L BREAKS FOR TOWN HIGHWAYS) S=SOLID, D=DASHED

VT. ROUTE 67A:	LT	℄	RT
STA 49+50.00 - STA 55+00.00	S	-	S

646.602 TEMPORARY 4 INCH WHITE LINE, PAINT
(ALL LINES WILL INCLUDE EDGE LINE BREAKS AND RADIUS FOR TOWN HIGHWAYS)
VT. ROUTE 67A:
STA 49+50.00 - STA 55+00.00 EDGE LINE LT/RT

646.612 TEMPORARY 4 INCH YELLOW LINE, PAINT
(ALL LINES WILL INCLUDE C/L BREAKS FOR TOWN HIGHWAYS) S=SOLID, D=DASHED

VT. ROUTE 67A:	LT	℄	RT
STA 49+50.00 - STA 55+00.00	S	-	S

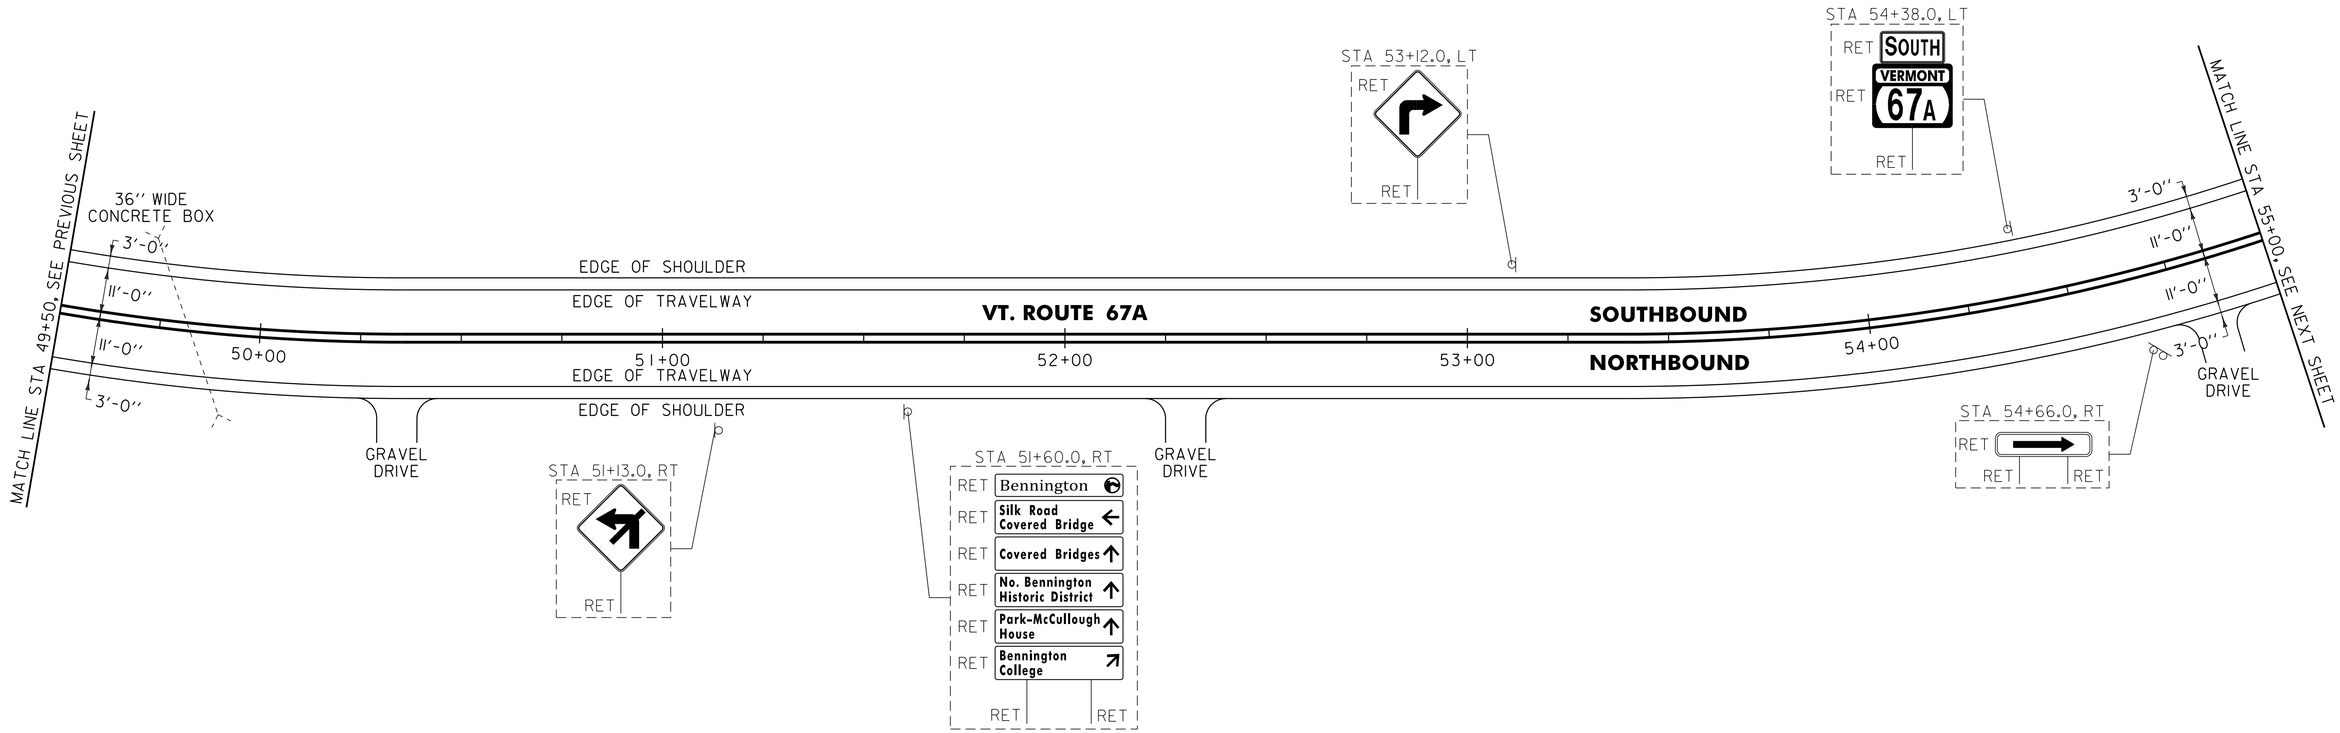

SIGN LEGEND
R = REMOVE
S = SALVAGE
N = NEW
RET = RETAIN
B-B = BACK TO BACK
EXISTING = - - - - - - -
NEW = ————————

NOT TO SCALE

PROJECT LAYOUT SHEET #11

PROJECT NAME: BENNINGTON
PROJECT NUMBER: STP 2626(I)

FILE NAME: p06b220.dgn
PROJECT LEADER: D.E.G.
DESIGNED BY: M.J.L.
DWG. NO. p06b220III.i

PLOT DATE: 07-MAY-2012 14:2
DRAWN BY: C.A.K.
CHECKED BY: D.E.G.
SHEET 29 OF 69