646.402 DURABLE 4 INCH WHITE LINE, THERMOPLASTIC
(ALL LINES WILL INCLUDE EDGE LINE BREAKS AND RADIUS FOR TOWN HIGHWAYS)
FAIR HAVEN:
STA 5+00.00 - STA 12+50.00 LT & RT
STA W0+35.0 - STA W2+00.0 EDGE LINES, WELCOME CENTER DRIVE

646.602 TEMPORARY 4 INCH WHITE LINE, PAINT
(ALL LINES WILL INCLUDE EDGE LINE BREAKS AND RADIUS FOR TOWN HIGHWAYS)
FAIR HAVEN:
STA 5+00.00 - STA 12+50.00 LT & RT
STA W0+35.0 - STA W2+00.0 EDGE LINES, WELCOME CENTER DRIVE

646.412 DURABLE 4 INCH YELLOW LINE, THERMOPLASTIC
(ALL LINES WILL INCLUDE C/L BREAKS FOR TOWN HIGHWAYS) S=SOLID, D=DASHED
FAIR HAVEN:

	LT	℄	RT
STA 5+75.00 - STA 12+50.00		S	
STA 5+00.00 - STA 5+75.00 DOUBLE SOLID MEDIAN	LT	&	RT
STA W0+67.0 - STA W2+00.0 DOUBLE SOLID, WELCOME CENTER DRIVE			

646.612 TEMPORARY 4 INCH YELLOW LINE, PAINT
(ALL LINES WILL INCLUDE C/L BREAKS FOR TOWN HIGHWAYS) S=SOLID, D=DASHED
FAIR HAVEN:

	LT	℄	RT
STA 5+75.00 - STA 12+50.00		S	
STA 5+00.00 - STA 5+75.00 DOUBLE SOLID MEDIAN	LT	&	RT
STA W0+67.0 - STA W2+00.0 DOUBLE SOLID, WELCOME CENTER DRIVE			

646.482 DURABLE 24 INCH STOP BAR, THERMOPLASTIC
FAIR HAVEN:
STA W0+66.0 LT, WELCOME CENTER DRIVE

646.682 TEMPORARY 24 INCH STOP BAR, PAINT
FAIR HAVEN:
STA W0+66.0 LT, WELCOME CENTER DRIVE

646.492 DURABLE LETTER OR SYMBOL, THERMOPLASTIC
FAIR HAVEN:
STA 6+86.00 LT, "A,H,E,A,D" (5 EA)
STA 7+18.00 LT, "S,T,O,P" (4 EA)
STA W0+75.0 LT, WELCOME CENTER DRIVE "S,T,O,P" (4 EA)

646.692 TEMPORARY LETTER OR SYMBOL, PAINT
FAIR HAVEN:
STA 6+86.00 LT, "A,H,E,A,D" (10 EA)
STA 7+18.00 LT, "S,T,O,P" (8 EA)
STA W0+75.0 LT, WELCOME CENTER DRIVE "S,T,O,P" (8 EA)

675.50 REMOVING SIGNS
AS SHOWN - 32

675.60 ERECTING SALVAGED SIGNS
AS SHOWN - 3

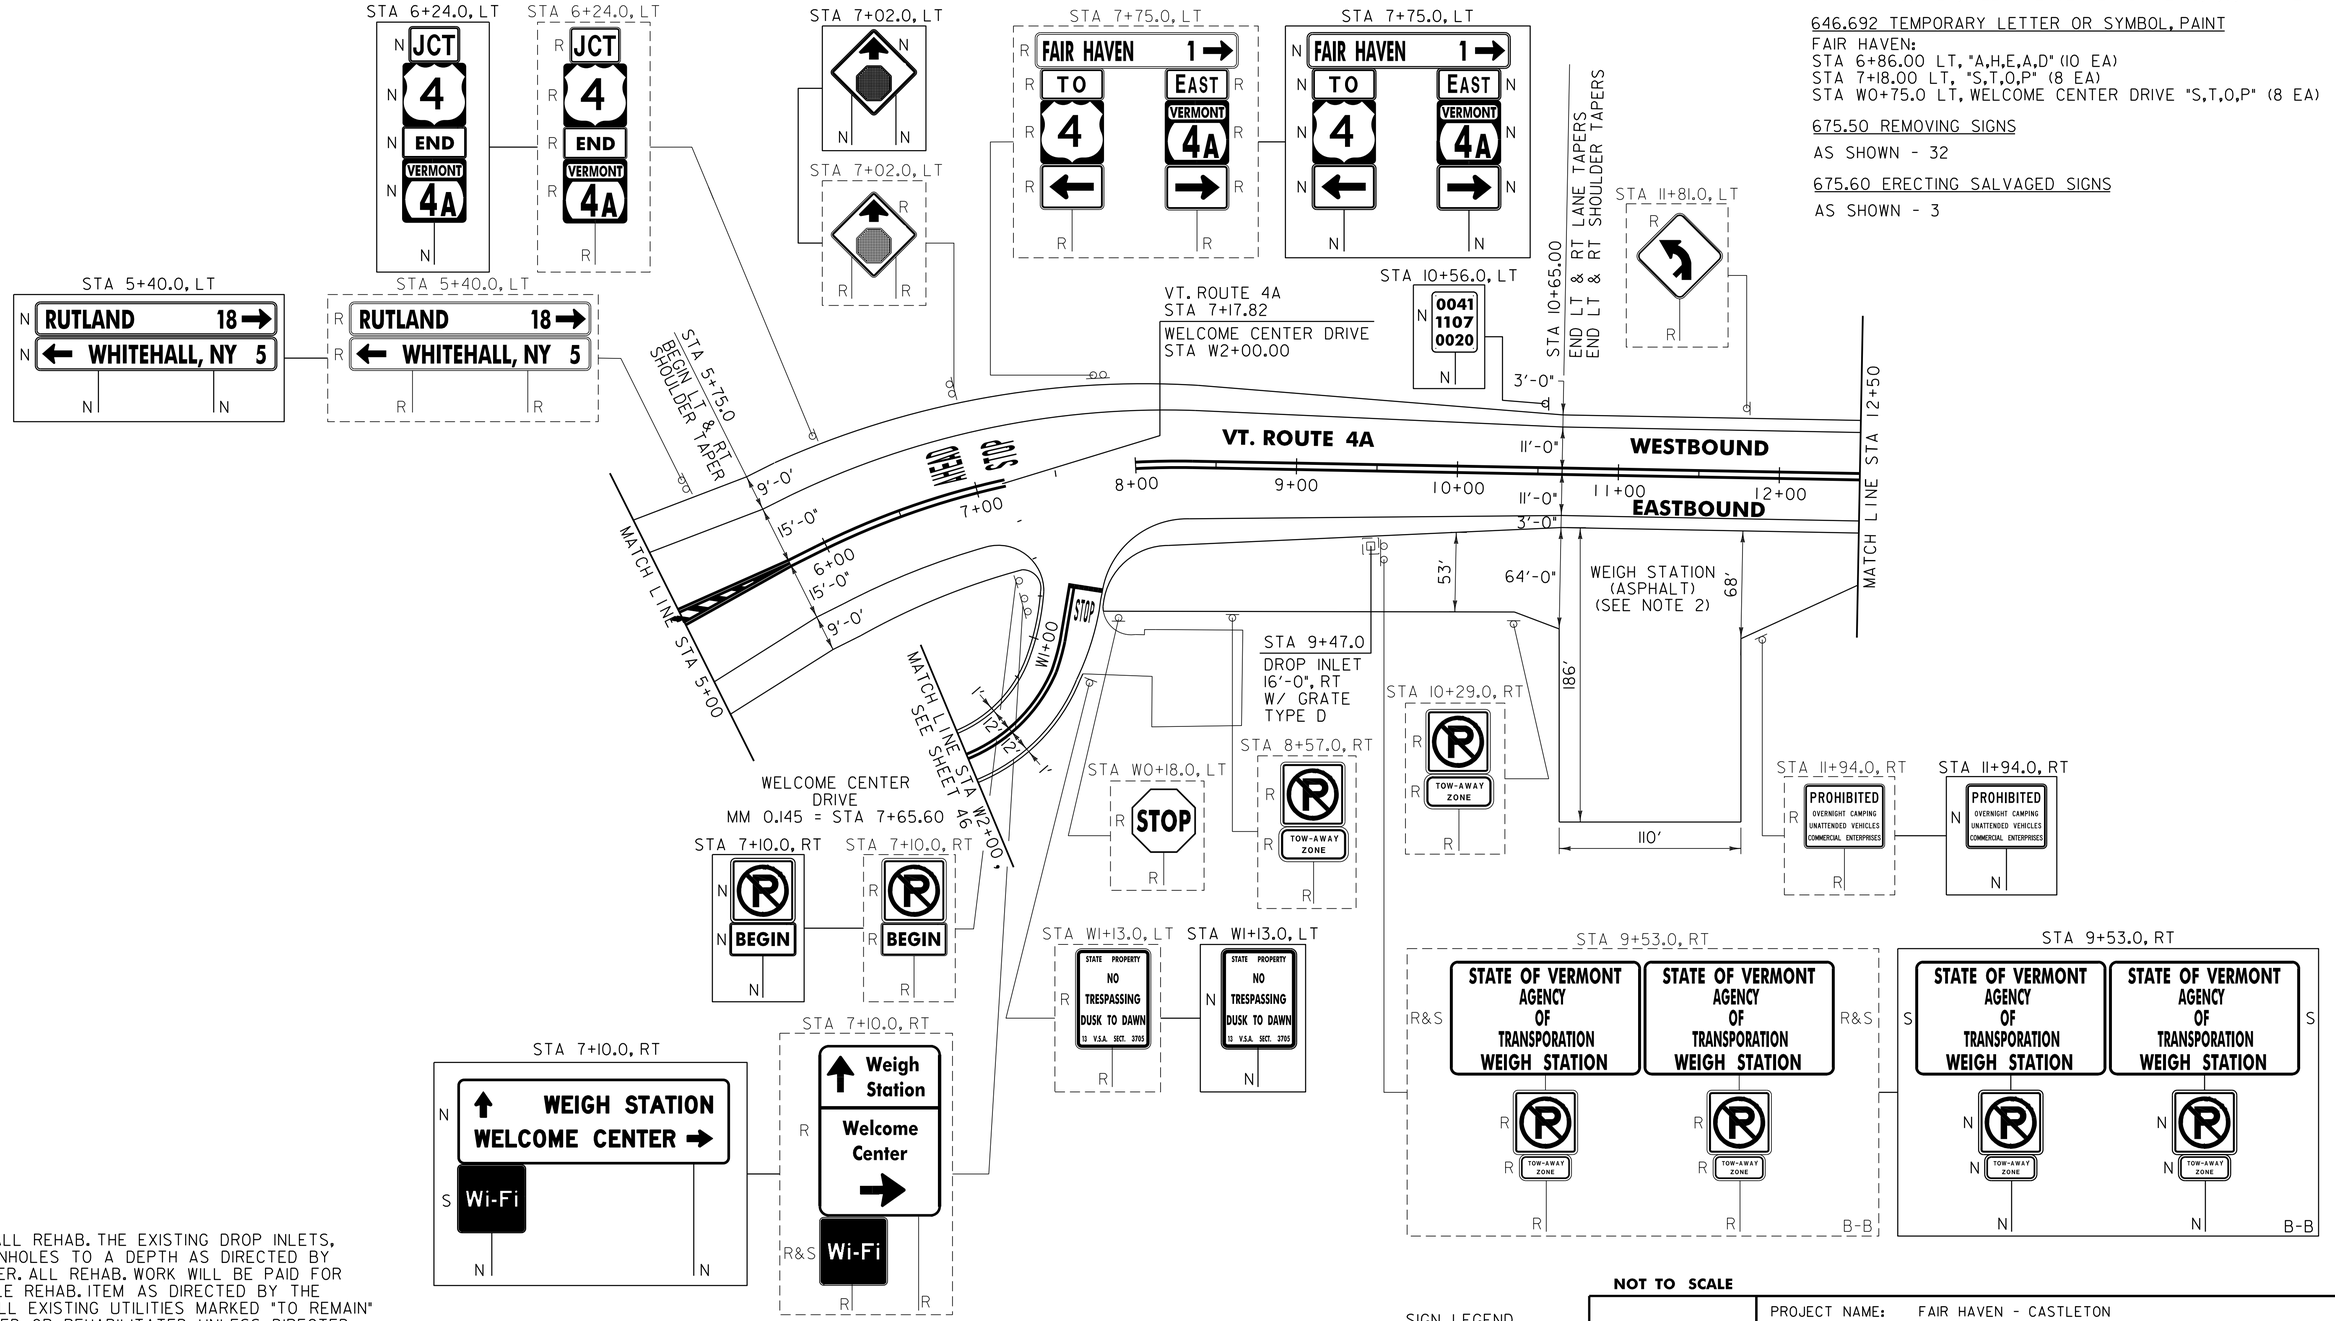

NOTES:

1. THE CONTRACTOR SHALL REHAB. THE EXISTING DROP INLETS, CATCH BASINS OR MANHOLES TO A DEPTH AS DIRECTED BY THE RESIDENT ENGINEER. ALL REHAB. WORK WILL BE PAID FOR UNDER THE APPLICABLE REHAB. ITEM AS DIRECTED BY THE RESIDENT ENGINEER. ALL EXISTING UTILITIES MARKED "TO REMAIN" SHALL NOT BE ALTERED OR REHABILITATED UNLESS DIRECTED OTHERWISE BY THE RESIDENT ENGINEER.

2. PAVE 2" OF TYPE IVS ASPHALT IN EXISTING WEIGH STATION AREA. ANY REQUIRED EXCAVATION OR GRADING SHALL BE PERFORMED AS DIRECTED BY THE RESIDENT ENGINEER AND PAID FOR UNDER THE APPLICABLE RENTAL ITEM(S).

604.412, ~~604.415~~ OR ~~604.418~~
REHAB. DROP INLETS, CATCH BASINS, OR MANHOLES, (SEE NOTE 1)
FAIR HAVEN:
STA 9+47.0 RT

SIGN LEGEND
R = REMOVE
S = SALVAGE
N = NEW
RET = RETAIN
B-B = BACK TO BACK
EXISTING = - - - - - -
NEW = ———

NOT TO SCALE

PROJECT LAYOUT SHEET #2

PROJECT NAME: FAIR HAVEN - CASTLETON
PROJECT NUMBER: STP HES 2614(I)S

FILE NAME: p06c058.dgn
PROJECT LEADER: D.E.G.
DESIGNED BY: M.J.M.
IPARM FILE: p06c058I02.i
PLOT DATE: 22-FEB-2012 12:47
DRAWN BY: C.A.K.
CHECKED BY: D.E.G.
SHEET 23 OF 157