VT STATE PLANE GRID

N

LABEL	BEGIN STA.	END OFFSET (FT)	END STA.	OFFSET (FT)	RADIUS (FT)	LENGTH (FT)
L24	US RTE. 5 SOUTH 15+91.70 LT	27.74	US RTE. 5 SOUTH 17+28.83 LT	25.60	NA	137.15
C20	US RTE. 5 SOUTH 17+28.83 LT	25.60	US RTE. 5 SOUTH 17+37.17 LT	21.82	11.68	9.42
L25	US RTE. 5 SOUTH 17+37.17 LT	21.82	US RTE. 5 SOUTH 17+39.00 LT	19.93	NA	2.63
C21	US RTE. 5 SOUTH 17+39.00 LT	19.93	US RTE. 5 SOUTH 17+44.62 LT	17.83	7.00	6.19
C22A	US RTE. 5 SOUTH 17+44.62 LT	17.83	US RTE. 5 SOUTH 17+62.23 LT	20.85	105.00	17.89
C22	US RTE. 5 SOUTH 17+58.28 LT	20.13	VT RTE. 9 HIGH ST. 71+33.34 RT	23.36	25.59	27.10
L27	VT RTE. 9 HIGH ST. 71+33.34 RT	23.36	VT RTE. 9 HIGH ST. 71+22.92 RT	23.29	NA	10.42
L28	VT RTE. 9 HIGH ST. 71+18.92 RT	23.27	VT RTE. 9 HIGH ST. 71+12.92 RT	23.23	NA	6.00
C23	US RTE. 5 SOUTH 17+35.00 RT	24.07	US RTE. 5 SOUTH 17+40.93 RT	20.13	8.01	7.38
C24	US RTE. 5 SOUTH 17+40.93 RT	20.13	US RTE. 5 SOUTH 17+47.87 RT	16.12	8.01	8.38
L29	US RTE. 5 SOUTH 17+47.87 RT	16.12	US RTE. 5 SOUTH 17+51.76 RT	16.12	NA	3.89
L30	US RTE. 5 SOUTH 17+55.76 RT	16.12	US RTE. 5 SOUTH 17+62.33 RT	16.12	NA	6.57
L31	US RTE. 5 SOUTH 17+62.33 RT	16.12	US RTE. 5 NORTH 18+34.01 RT	11.47	NA	71.04
L32	US RTE. 5 NORTH 18+38.01 RT	11.36	US RTE. 5 NORTH 18+44.03 RT	11.20	NA	6.02
C25	US RTE. 5 NORTH 18+44.03 RT	11.20	US RTE. 5 NORTH 18+50.74 RT	15.21	8.01	8.16
L33	US RTE. 5 NORTH 18+50.74 RT	15.21	US RTE. 5 NORTH 18+51.15 RT	15.82	NA	0.74
C26	US RTE. 5 NORTH 18+51.15 RT	15.82	US RTE. 5 NORTH 18+56.51 RT	19.41	6.88	6.70
L34	VT RTE. 9 HIGH ST. 71+04.05 LT	25.71	VT RTE. 9 HIGH ST. 71+06.12 LT	26.92	NA	2.08
C27	VT RTE. 9 HIGH ST. 71+06.12 LT	26.92	US RTE. 5 NORTH 18+34.53 LT	34.94	16.01	13.34
C28	US RTE. 5 NORTH 18+37.07 LT	31.85	US RTE. 5 NORTH 18+48.10 LT	27.73	16.01	12.15
L35	US RTE. 5 NORTH 18+48.10 LT	27.49	US RTE. 5 NORTH 18+50.24 LT	27.62	NA	2.14

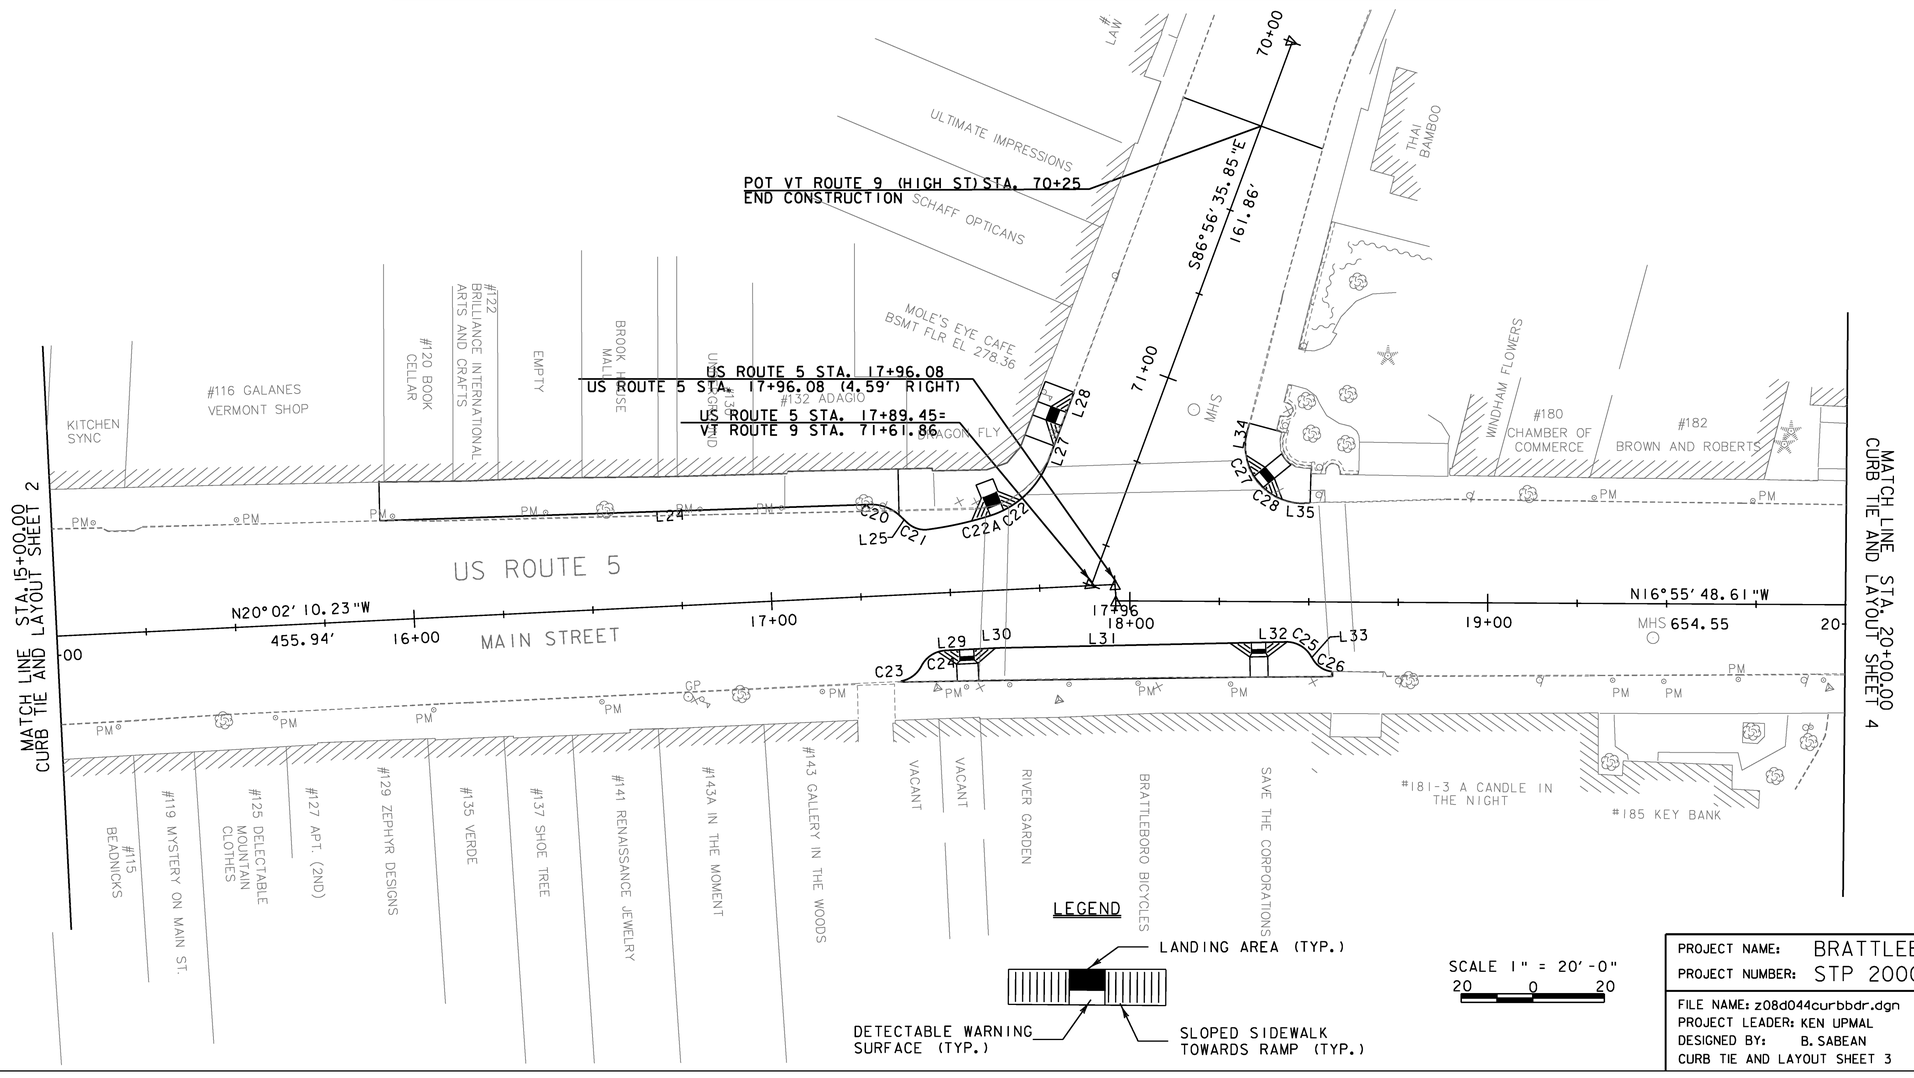

LEGEND

LANDING AREA (TYP.)

DETECTABLE WARNING SURFACE (TYP.)

SLOPED SIDEWALK TOWARDS RAMP (TYP.)

SCALE 1" = 20'-0"
20 0 20

PROJECT NAME: BRATTLEBORO
PROJECT NUMBER: STP 2000(24)

FILE NAME: z08d044curbbdr.dgn
PROJECT LEADER: KEN UPMAL
DESIGNED BY: B. SABEAN
CURB TIE AND LAYOUT SHEET 3

PLOT DATE: 4/8/2010
DRAWN BY: A. ACHARYA
CHECKED BY: V. KACOYANNAKIS
SHEET 99 OF 163