INLET PROTECTION DEVICE, TYPE I
(FILTER FABRIC)
US RTE 5 16+00 LT (EXISTING DI)
US RTE 5 17+40 RT (PROPOSED DI)
US RTE 5 17+35 LT (PROPOSED DI)
US RTE 5 17+48 RT (EXISTING DI)
US RTE 5 17+50 LT (EXISTING DI)
US RTE 5 18+46 LT (EXISTING DI)
US RTE 5 18+49 RT (EXISTING DI)
US RTE 5 18+59 RT (PROPOSED DI)
US RTE 5 19+41 LT (EXISTING DI)
US RTE 5 19+48 RT (EXISTING DI)
VT RTE 9 71+07 LT (EXISTING DI)
VT RTE 9 71+28 RT (EXISTING DI)

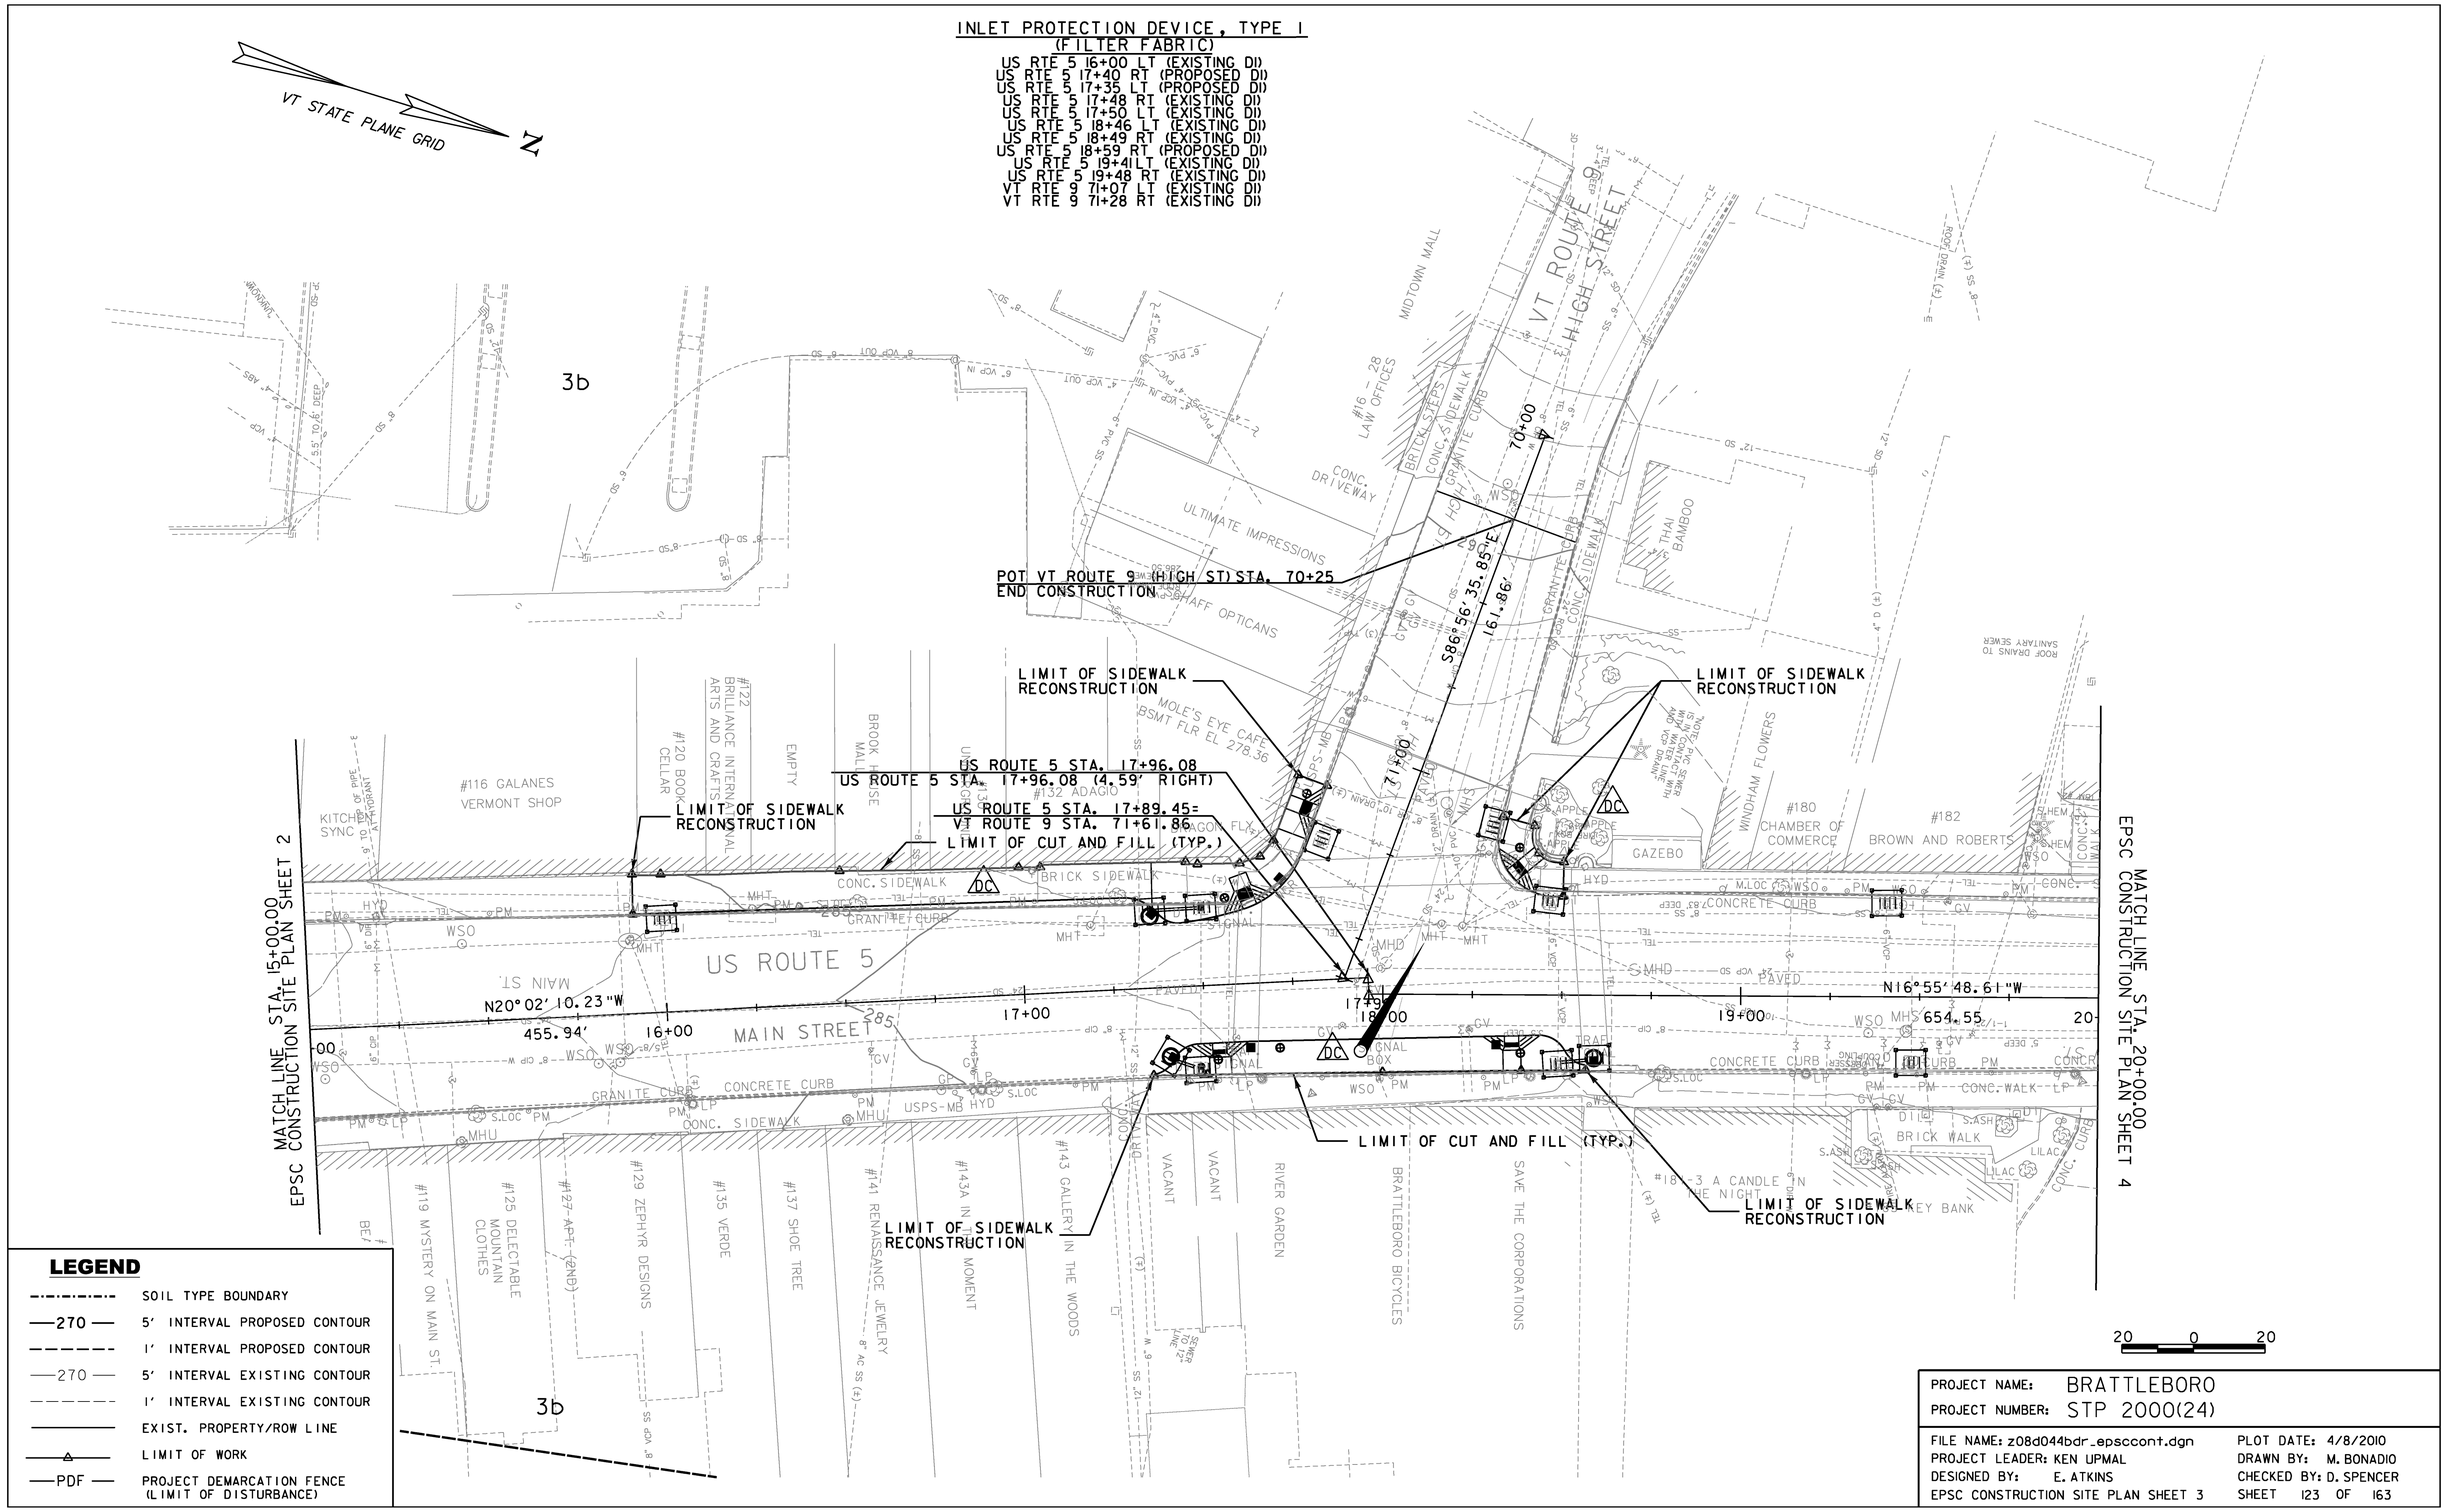

LEGEND

-·-·-·-	SOIL TYPE BOUNDARY
—270—	5' INTERVAL PROPOSED CONTOUR
- - - - -	1' INTERVAL PROPOSED CONTOUR
—270—	5' INTERVAL EXISTING CONTOUR
- - - - -	1' INTERVAL EXISTING CONTOUR
———	EXIST. PROPERTY/ROW LINE
—△—	LIMIT OF WORK
—PDF—	PROJECT DEMARCATION FENCE (LIMIT OF DISTURBANCE)

PROJECT NAME: BRATTLEBORO
PROJECT NUMBER: STP 2000(24)

FILE NAME: z08d044bdr_epsccont.dgn
PROJECT LEADER: KEN UPMAL
DESIGNED BY: E. ATKINS
EPSC CONSTRUCTION SITE PLAN SHEET 3

PLOT DATE: 4/8/2010
DRAWN BY: M. BONADIO
CHECKED BY: D. SPENCER
SHEET 123 OF 163