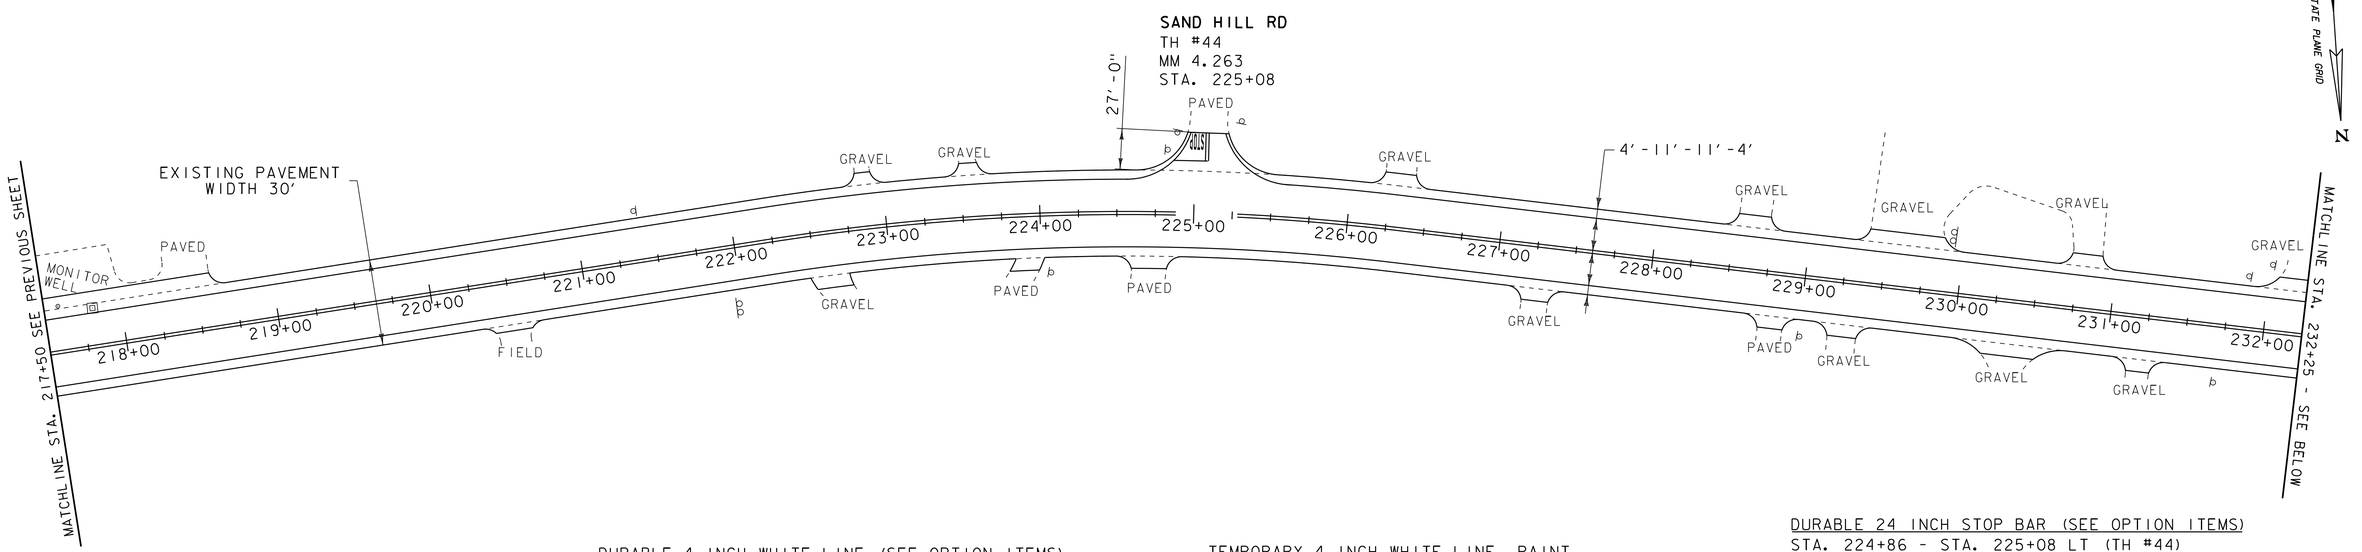

REHAB, DROP INLETS, CATCH BASINS, OR MANHOLES, CLASS I OR CLASS II
STA. 217+81 LT

ADJUST ELEVATION OF VALVE BOX
STA. 217+59 LT

DURABLE 4 INCH WHITE LINE (SEE OPTION ITEMS)
STA. 217+50 - STA. 232+25 (SOLID LT & RT)
(WITH BREAKS AT TOWN ROADS)
STA. 225+08 LT (EDGELINES TH #44)

DURABLE 4 INCH YELLOW LINE (SEE OPTION ITEMS)
STA. 217+50 - STA. 232+25 (SOLID LT & RT, CENTERLINE)
(WITH BREAKS AT TOWN ROADS)
STA. 225+08 LT (CENTERLINE TH #44)

TEMPORARY 4 INCH WHITE LINE, PAINT
STA. 217+50 - STA. 232+25 (SOLID LT & RT)
(WITH BREAKS AT TOWN ROADS)
STA. 225+08 LT (EDGELINES TH #44)

TEMPORARY 4 INCH YELLOW LINE, PAINT
STA. 217+50 - STA. 232+25 (SOLID LT & RT, CENTERLINE)
(WITH BREAKS AT TOWN ROADS)
STA. 225+08 LT (CENTERLINE TH #44)

DURABLE 24 INCH STOP BAR (SEE OPTION ITEMS)
STA. 224+86 - STA. 225+08 LT (TH #44)

DURABLE LETTER OR SYMBOL (SEE OPTION ITEMS)
STA. 225+00 LT "STOP" (TH #44)

TEMPORARY 24 INCH STOP BAR, PAINT
STA. 224+86 - STA. 225+08 LT (TH #44)

TEMPORARY LETTER OR SYMBOL, PAINT
STA. 225+00 LT "STOP" (TH #44)

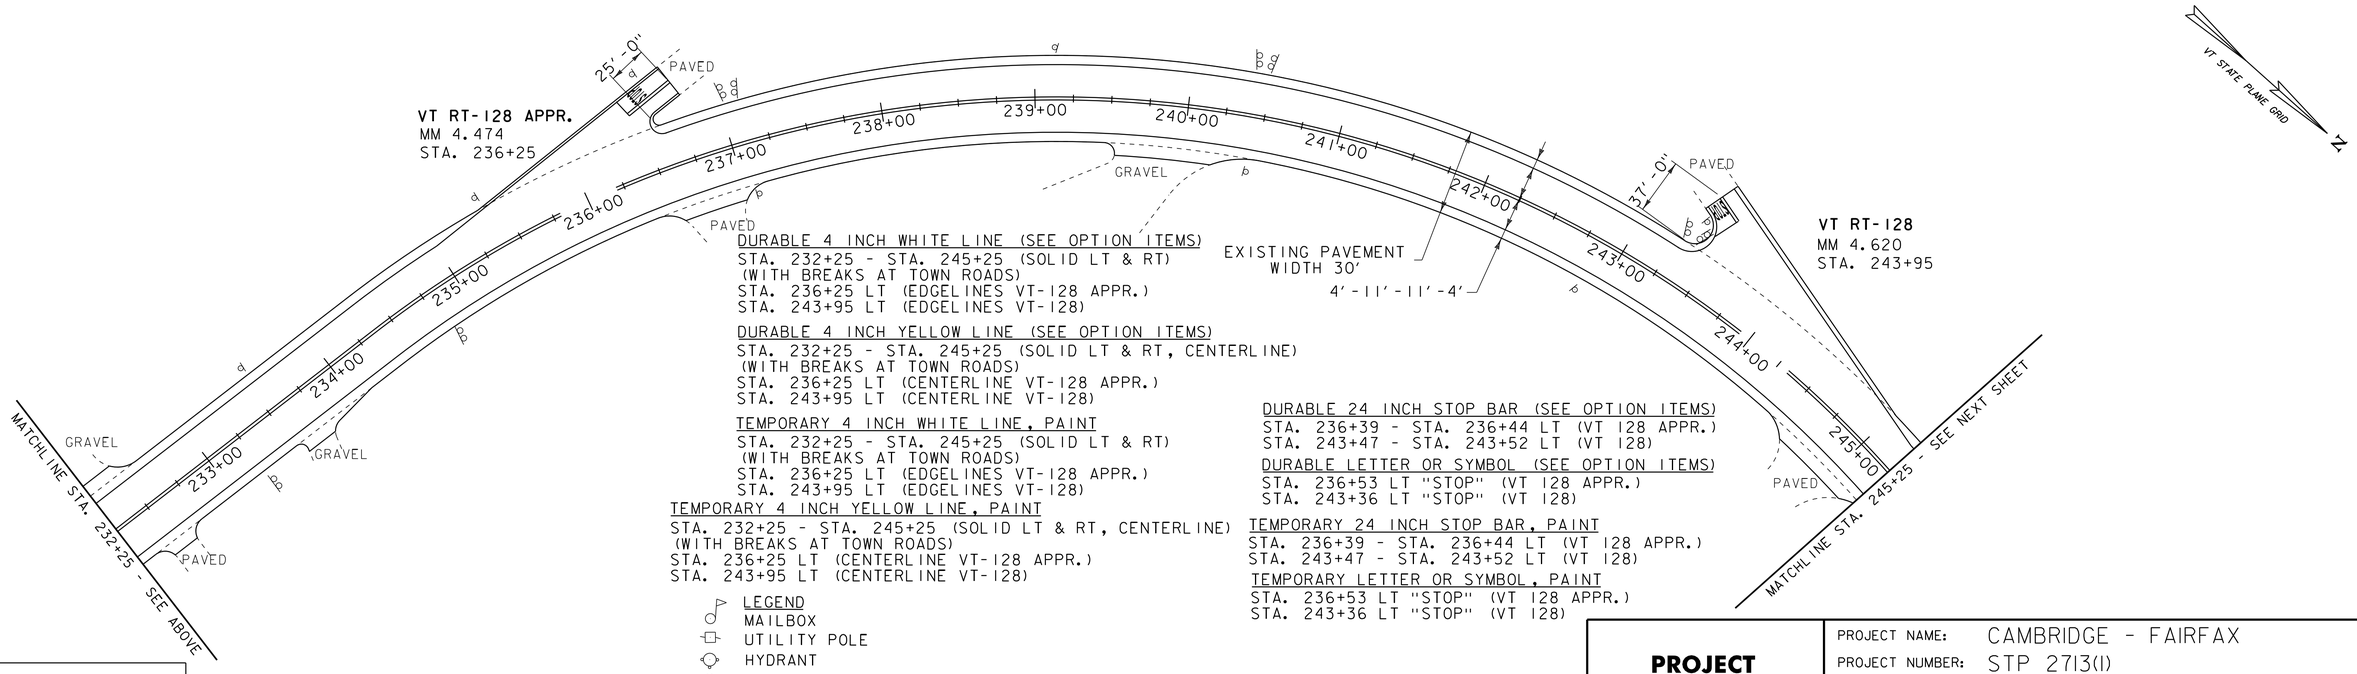

DURABLE 4 INCH WHITE LINE (SEE OPTION ITEMS)
STA. 232+25 - STA. 245+25 (SOLID LT & RT)
(WITH BREAKS AT TOWN ROADS)
STA. 236+25 LT (EDGELINES VT-128 APPR.)
STA. 243+95 LT (EDGELINES VT-128)

DURABLE 4 INCH YELLOW LINE (SEE OPTION ITEMS)
STA. 232+25 - STA. 245+25 (SOLID LT & RT, CENTERLINE)
(WITH BREAKS AT TOWN ROADS)
STA. 236+25 LT (CENTERLINE VT-128 APPR.)
STA. 243+95 LT (CENTERLINE VT-128)

TEMPORARY 4 INCH WHITE LINE, PAINT
STA. 232+25 - STA. 245+25 (SOLID LT & RT)
(WITH BREAKS AT TOWN ROADS)
STA. 236+25 LT (EDGELINES VT-128 APPR.)
STA. 243+95 LT (EDGELINES VT-128)

TEMPORARY 4 INCH YELLOW LINE, PAINT
STA. 232+25 - STA. 245+25 (SOLID LT & RT, CENTERLINE)
(WITH BREAKS AT TOWN ROADS)
STA. 236+25 LT (CENTERLINE VT-128 APPR.)
STA. 243+95 LT (CENTERLINE VT-128)

DURABLE 24 INCH STOP BAR (SEE OPTION ITEMS)
STA. 236+39 - STA. 236+44 LT (VT 128 APPR.)
STA. 243+47 - STA. 243+52 LT (VT 128)

DURABLE LETTER OR SYMBOL (SEE OPTION ITEMS)
STA. 236+53 LT "STOP" (VT 128 APPR.)
STA. 243+36 LT "STOP" (VT 128)

TEMPORARY 24 INCH STOP BAR, PAINT
STA. 236+39 - STA. 236+44 LT (VT 128 APPR.)
STA. 243+47 - STA. 243+52 LT (VT 128)

TEMPORARY LETTER OR SYMBOL, PAINT
STA. 236+53 LT "STOP" (VT 128 APPR.)
STA. 243+36 LT "STOP" (VT 128)

LEGEND
- MAILBOX
- UTILITY POLE
- HYDRANT
- MANHOLE
- WATER VALVE
- CATCH BASIN / DROP INLET
- SIGN

DATUM
VERTICAL N/A
HORIZONTAL N/A

NOT TO SCALE

PROJECT LAYOUT SHEET 12

PROJECT NAME: CAMBRIDGE - FAIRFAX
PROJECT NUMBER: STP 2713(I)

FILE NAME: p07BI82.dgn
PROJECT LEADER: CDL
DESIGNED BY: SJL
PLOT FILE: p07BI82_30.i
PLOT DATE: 29-DEC-2014 13:46
DRAWN BY: SJL
CHECKED BY: EPD
SHEET 30 OF 36