646.602 TEMPORARY 4" WHITE LINE, PAINT
646.402 DURABLE 4" WHITE LINE, THERMOPLASTIC
297+50 TO 308+50 SOLID LT
297+50 TO 308+50 SOLID RT

646.612 TEMPORARY 4" YELLOW LINE, PAINT
646.412 DURABLE 4" YELLOW LINE, THERMOPLASTIC
297+50 TO 308+50 SOLID LT & RT

675.50 REMOVING SIGNS
AS SHOWN - 4

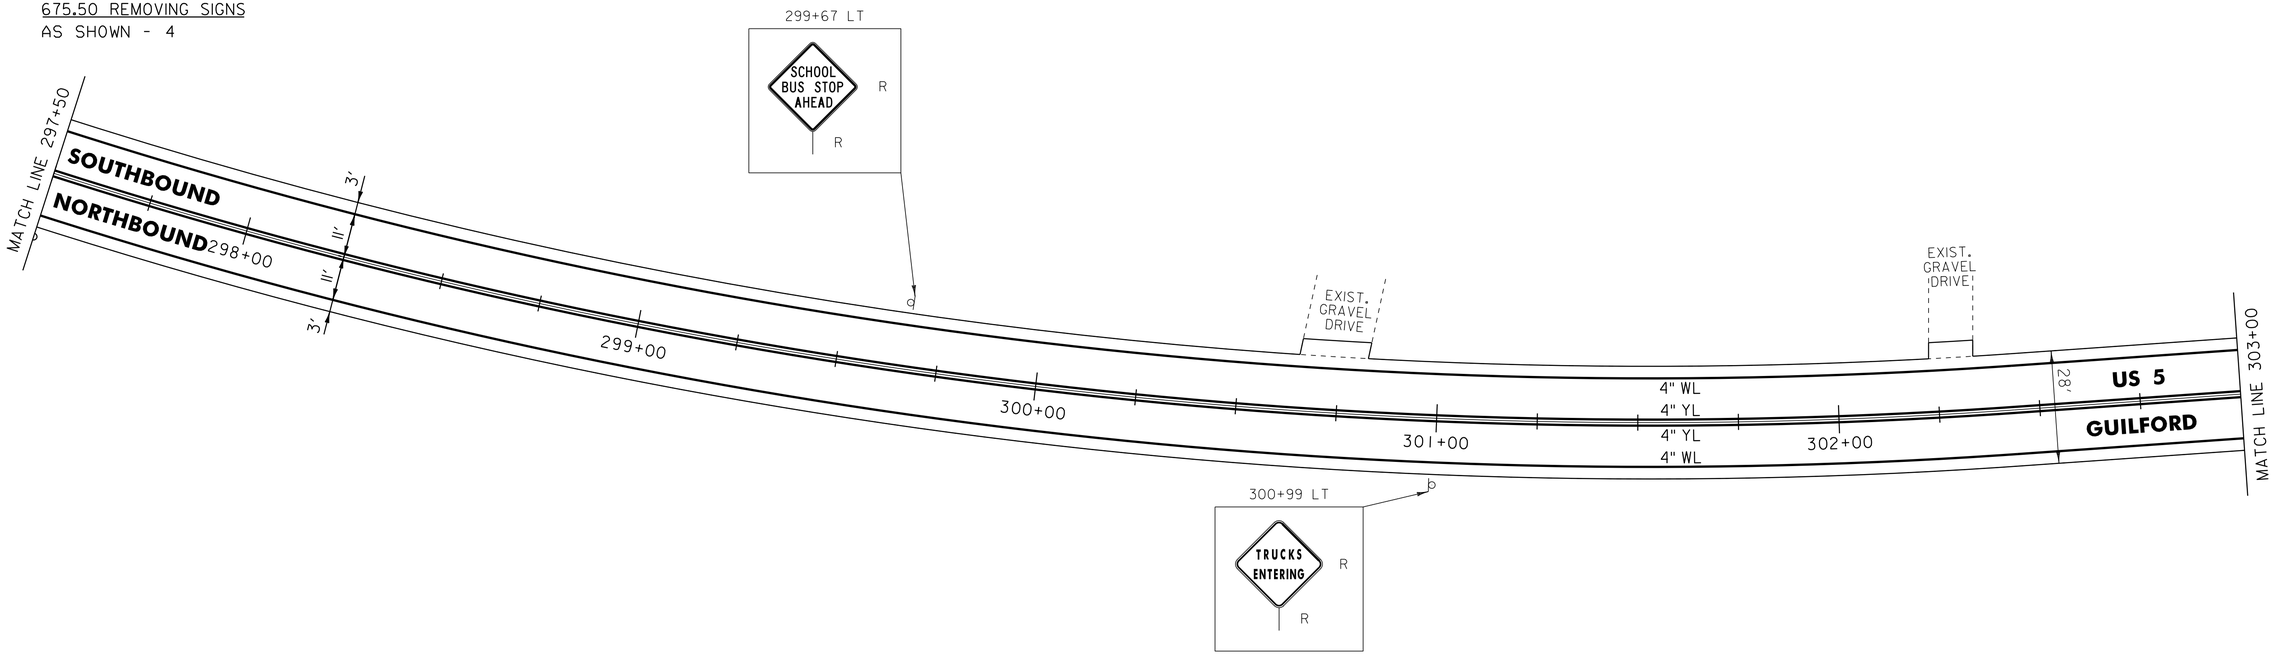

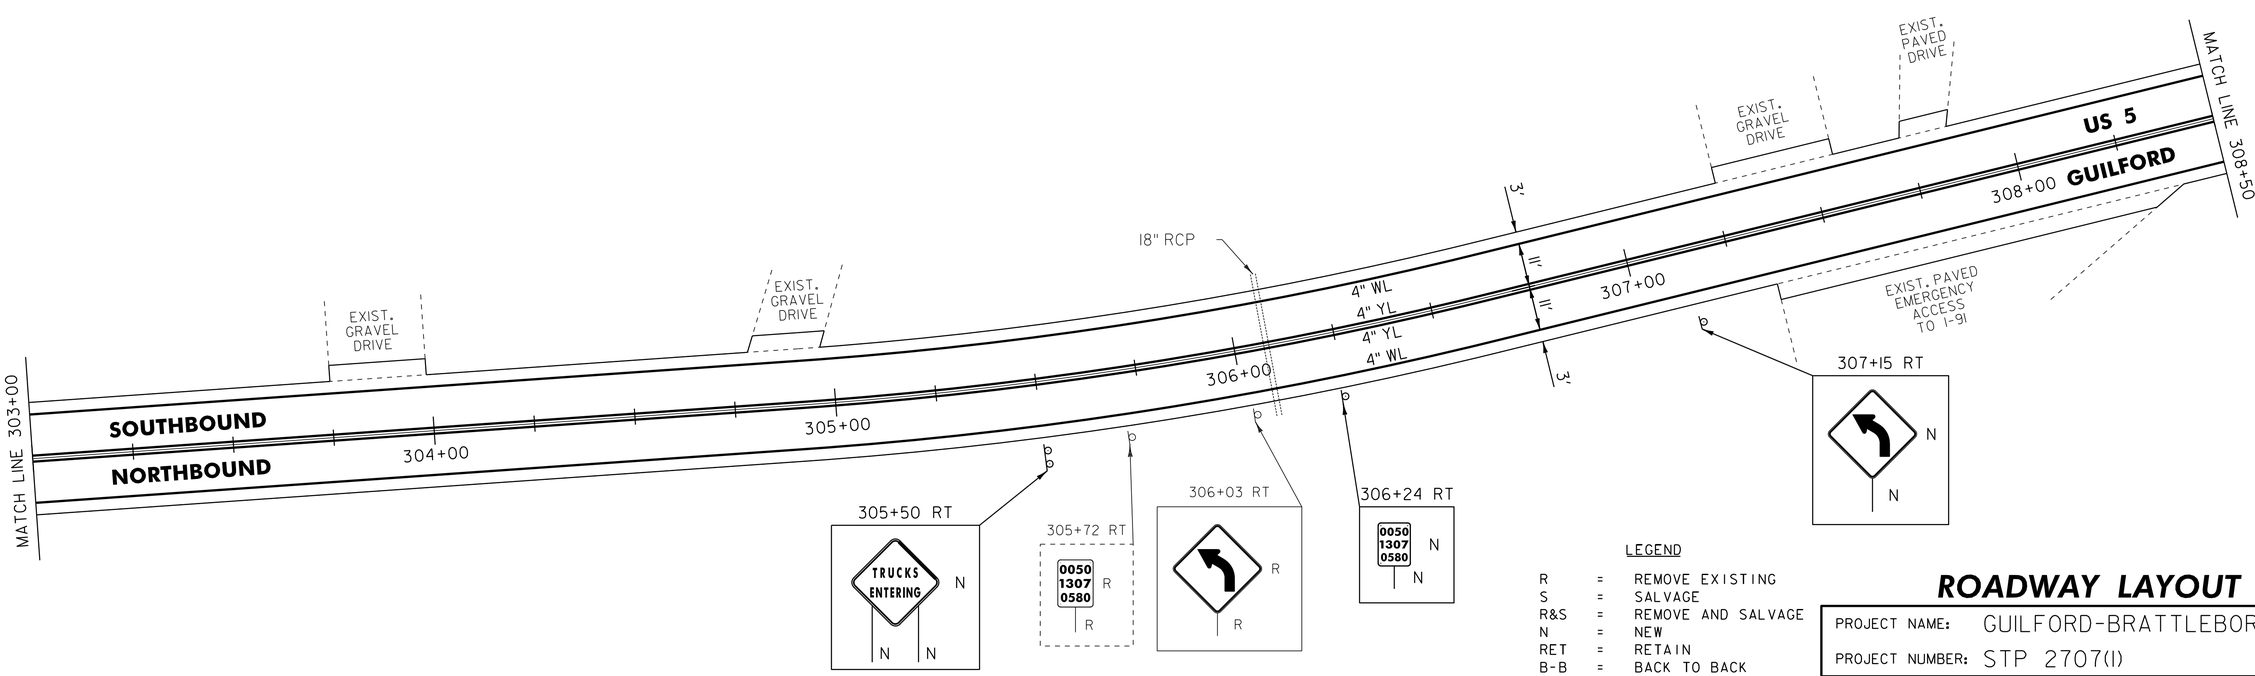

NOT TO SCALE

LEGEND

R	=	REMOVE EXISTING
S	=	SALVAGE
R&S	=	REMOVE AND SALVAGE
N	=	NEW
RET	=	RETAIN
B-B	=	BACK TO BACK
	=	EXISTING GUARDRAIL
	=	PROPOSED GUARDRAIL
YL	=	YELLOW LINE
WL	=	WHITE LINE
	=	DELINEATOR

ROADWAY LAYOUT 36

PROJECT NAME: GUILFORD-BRATTLEBORO
PROJECT NUMBER: STP 2707(I)

FILE NAME: /pave/07cl66/pcl66
PROJECT LEADER: PTS
DESIGNED BY: NLL
IPARM FILE NAME: 07CI66_55

PLOT DATE: 29-JAN-2013 11:41
DRAWN BY: WWG
CHECKED BY: NLL/PTS
SHEET 55 OF 97