646.402 DURABLE 4 INCH WHITE LINE, THERMOPLASTIC
(ALL LINES WILL INCLUDE EDGE LINE BREAKS AND RADIUS FOR TOWN HIGHWAYS)
BRIGHTON:
STA 343+00.00 - STA 357+00.00 EDGE LINE LT & RT

646.412 DURABLE 4 INCH YELLOW LINE, THERMOPLASTIC
(ALL LINES WILL INCLUDE C/L BREAKS FOR TOWN HIGHWAYS) S=SOLID, D=DASHED

BRIGHTON:	LT	℄	RT
STA 343+00.00 - STA 357+00.00	S	-	S

646.602 TEMPORARY 4 INCH WHITE LINE, PAINT
(ALL LINES WILL INCLUDE EDGE LINE BREAKS AND RADIUS FOR TOWN HIGHWAYS)
BRIGHTON:
STA 343+00.00 - STA 357+00.00 EDGE LINE LT & RT

646.612 TEMPORARY 4 INCH YELLOW LINE, PAINT
(ALL LINES WILL INCLUDE C/L BREAKS FOR TOWN HIGHWAYS) S=SOLID, D=DASHED

BRIGHTON:	LT	℄	RT
STA 343+00.00 - STA 357+00.00	S	-	S

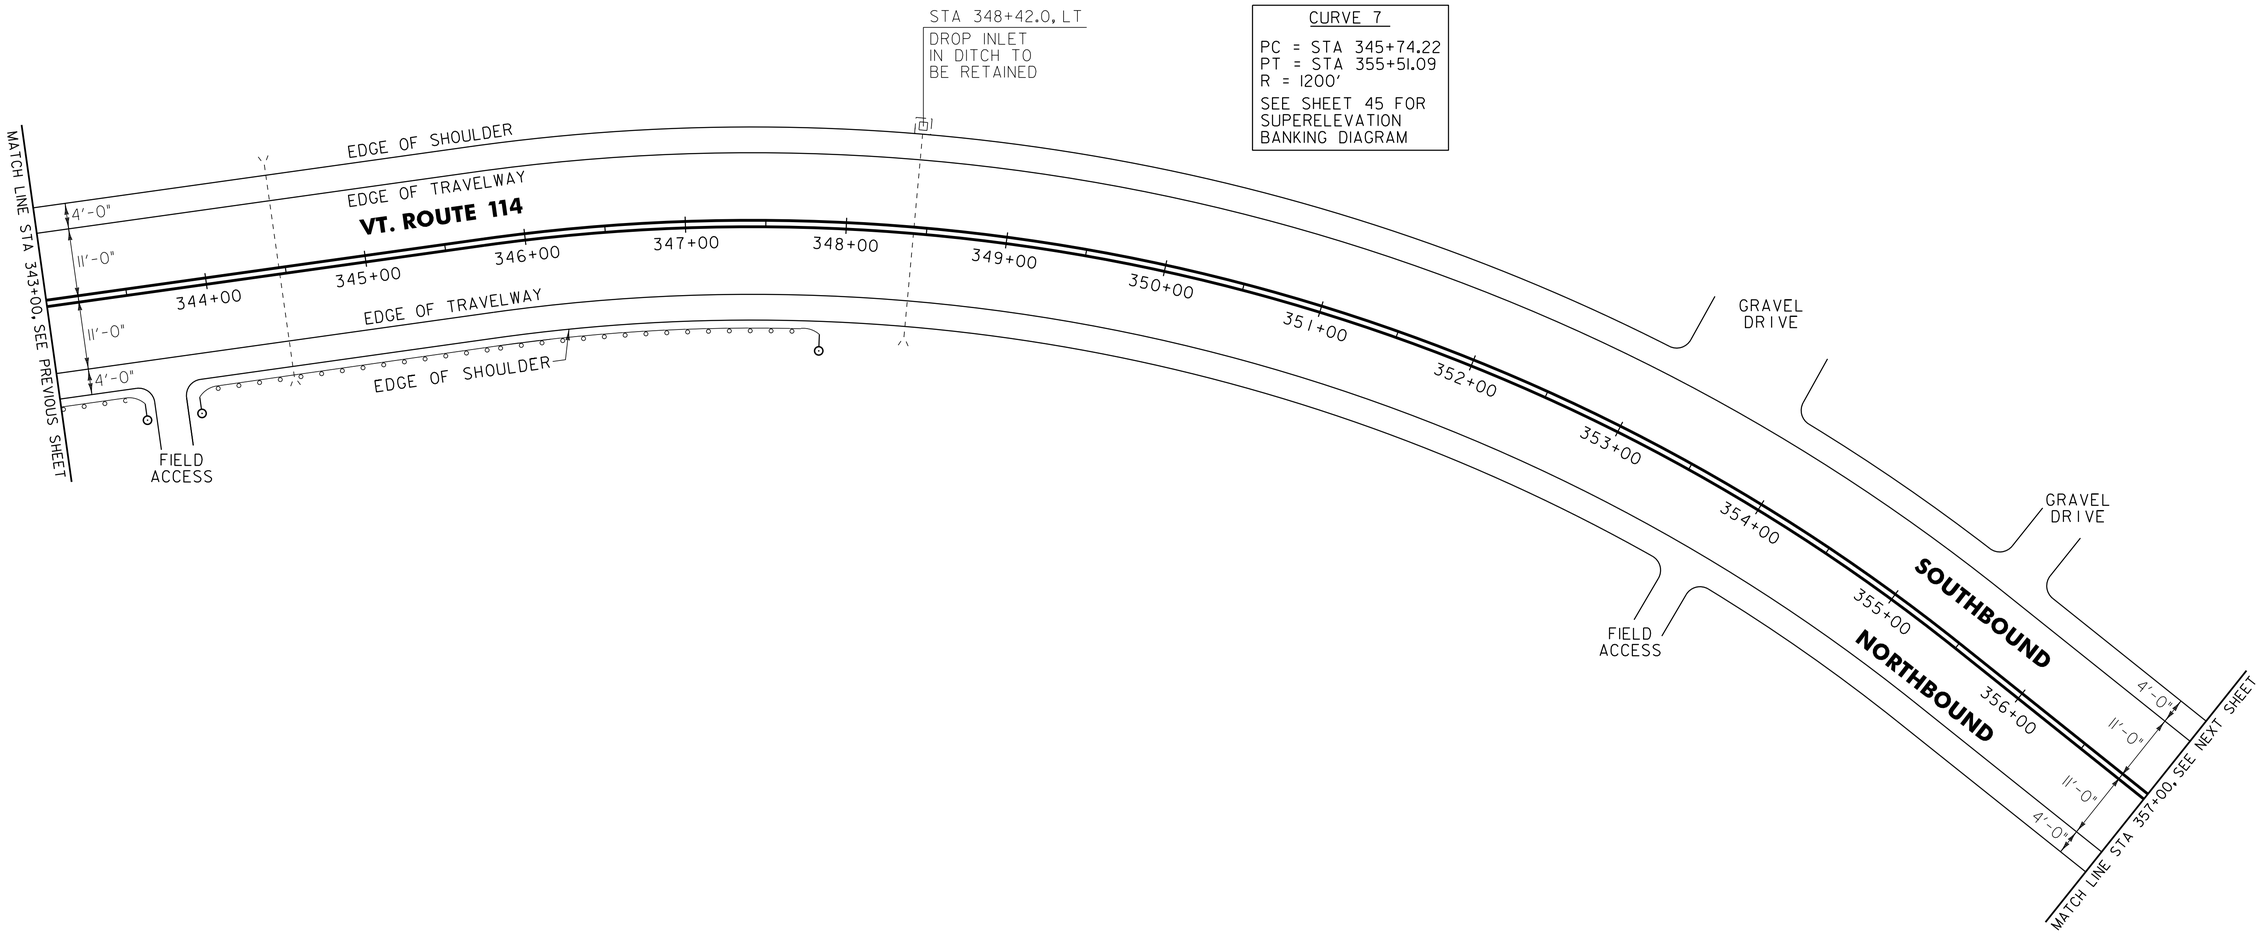

621.20 STEEL BEAM GUARDRAIL, GALVANIZED
BRIGHTON:
STA 343+00.0 - STA 343+19.5 RT (19.5 LF)
STA 344+31.5 - STA 347+44.0 RT (312.5 LF)

621.50 MANUFACTURED TERMINAL SECTION, FLARED
BRIGHTON:
STA 343+19.5 - STA 343+57.0 RT
STA 343+94.0 - STA 344+31.5 RT
STA 347+44.0 - STA 347+81.5 RT

621.80 REMOVAL AND DISPOSAL OF GUARDRAIL
BRIGHTON:
STA 343+00.0 - STA 343+57.0 RT (57.0 LF)
STA 343+94.0 - STA 347+73.0 RT (379.0 LF)

676.10 DELINEATOR WITH STEEL POST
BRIGHTON:
STA 343+57.0 RT
STA 343+94.0 RT
STA 347+81.5 RT

SIGN LEGEND
R = REMOVE
S = SALVAGE
N = NEW
RET = RETAIN
B-B = BACK TO BACK
EXISTING = - - - - - - -
NEW = ————————

NOT TO SCALE

PROJECT LAYOUT SHEET #6

PROJECT NAME: BRIGHTON - WARREN GORE
PROJECT NUMBER: STP 2724(1)S

FILE NAME: p07c216.dgn
PROJECT LEADER: D.E.G.
DESIGNED BY: M.J.L.
IPARM FILE: p07c216106.i
PLOT DATE: 31-OCT-2011 11:50
DRAWN BY: C.A.K.
CHECKED BY: D.W.E.
SHEET 26 OF 107