646.402 DURABLE 4 INCH WHITE LINE, THERMOPLASTIC
(ALL LINES WILL INCLUDE EDGE LINE BREAKS AND RADIUS FOR TOWN HIGHWAYS)
MORGAN:
STA 38+00.00 - STA 65+00.00 EDGE LINE LT & RT

646.412 DURABLE 4 INCH YELLOW LINE, THERMOPLASTIC
(ALL LINES WILL INCLUDE C/L BREAKS FOR TOWN HIGHWAYS) S=SOLID, D=DASHED
MORGAN:

	LT	℄	RT
STA 38+00.00 - STA 38+80.00	-	D	-
STA 38+80.00 - STA 46+70.00	D	-	S
STA 46+70.00 - STA 65+00.00	S	-	S

646.602 TEMPORARY 4 INCH WHITE LINE, PAINT
(ALL LINES WILL INCLUDE EDGE LINE BREAKS AND RADIUS FOR TOWN HIGHWAYS)
MORGAN:
STA 38+00.00 - STA 65+00.00 EDGE LINE LT & RT

646.612 TEMPORARY 4 INCH YELLOW LINE, PAINT
(ALL LINES WILL INCLUDE C/L BREAKS FOR TOWN HIGHWAYS) S=SOLID, D=DASHED
MORGAN:

	LT	℄	RT
STA 38+00.00 - STA 38+80.00	-	D	-
STA 38+80.00 - STA 46+70.00	D	-	S
STA 46+70.00 - STA 65+00.00	S	-	S

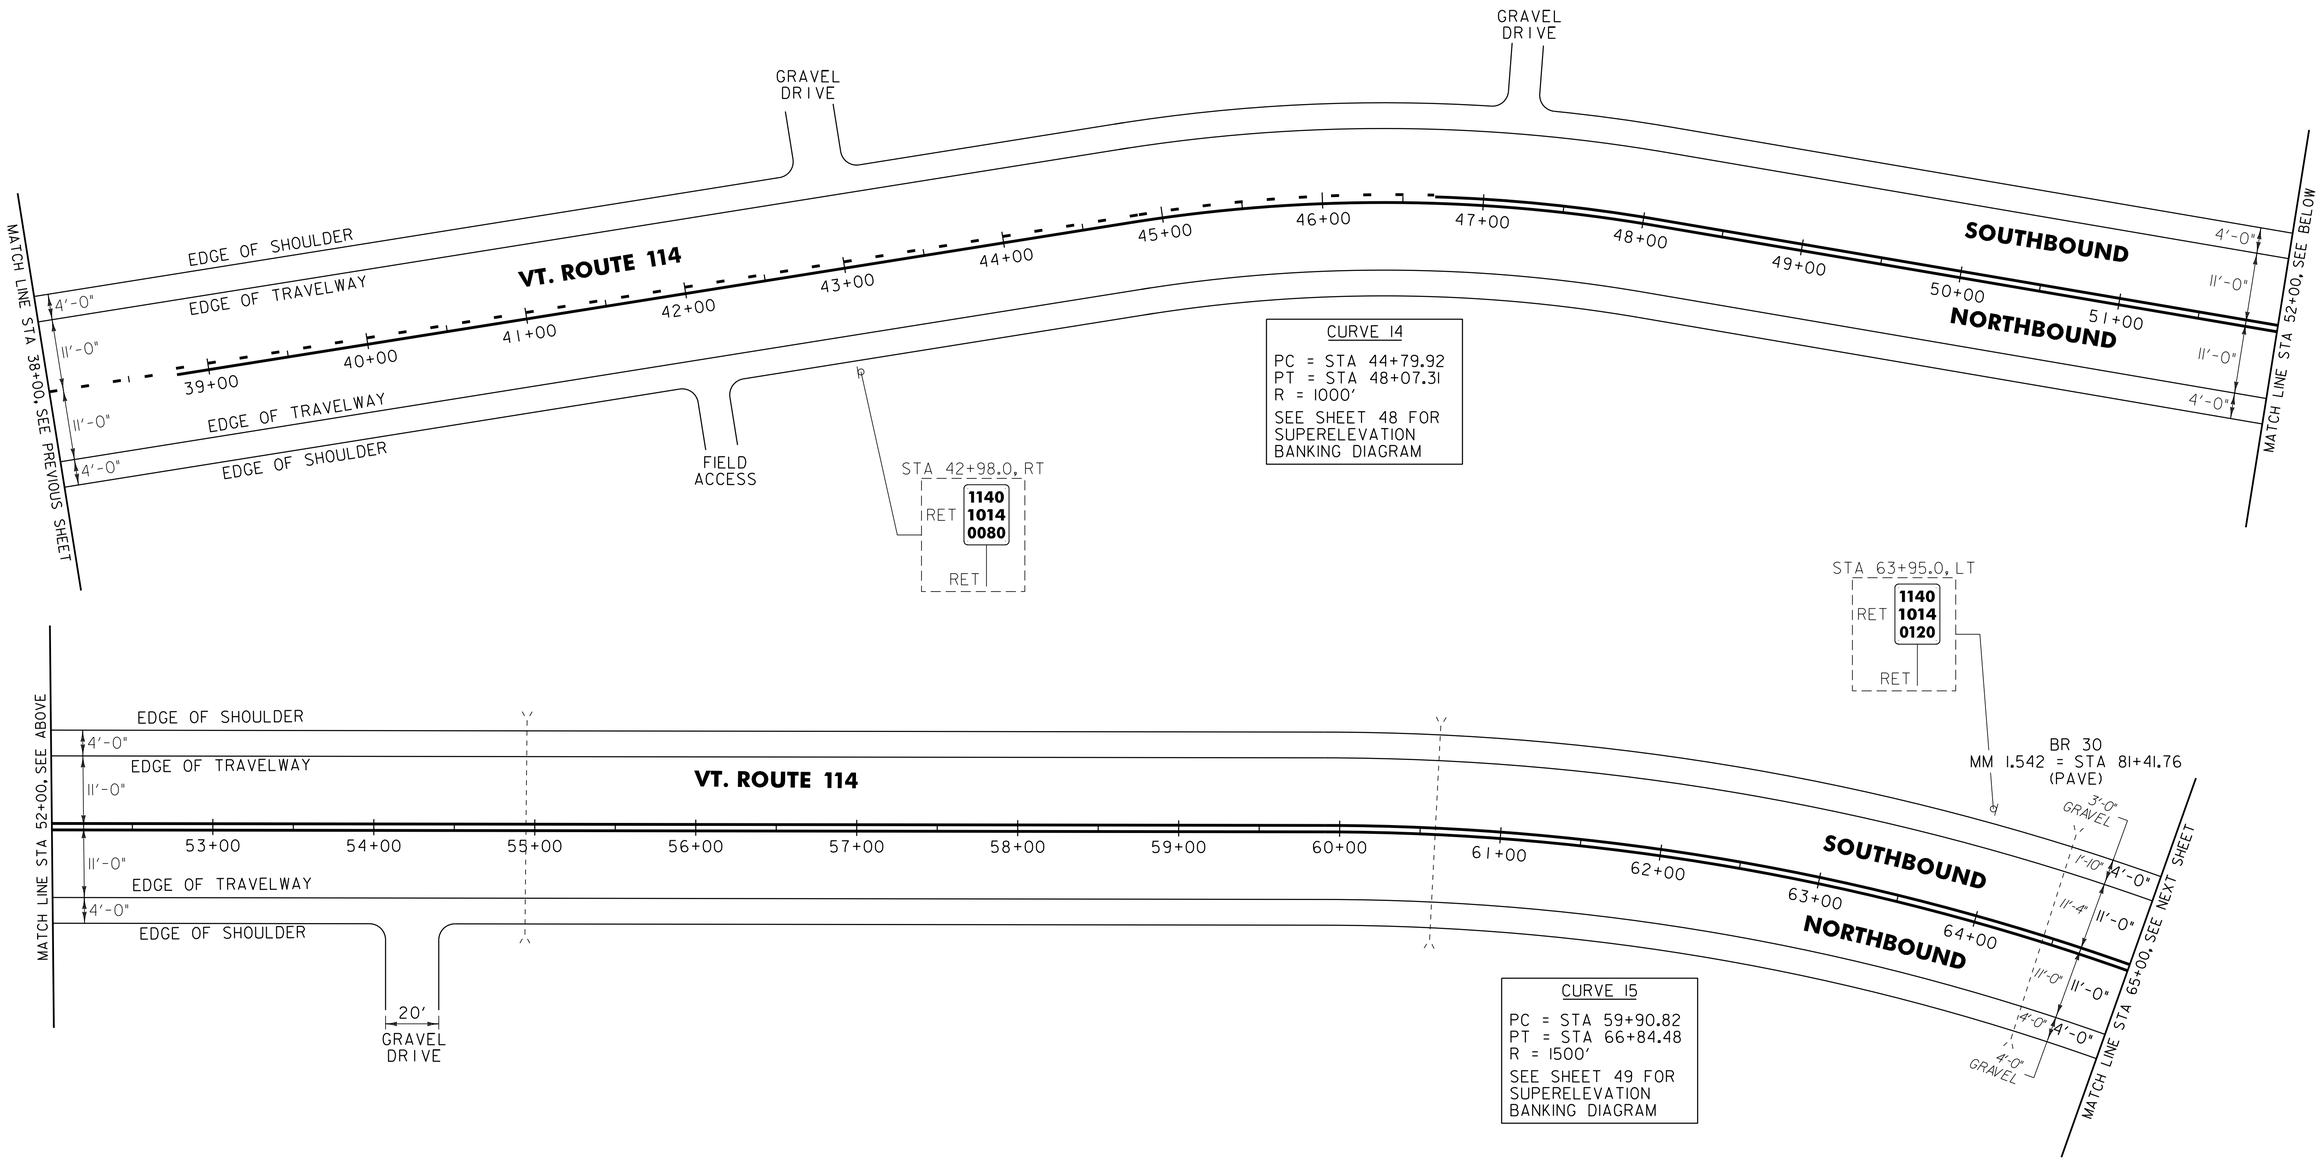

NOT TO SCALE

SIGN LEGEND
R = REMOVE
S = SALVAGE
N = NEW
RET = RETAIN
B-B = BACK TO BACK
EXISTING = - - - - - - -
NEW = ———————

PROJECT LAYOUT SHEET #11

PROJECT NAME: BRIGHTON - WARREN GORE
PROJECT NUMBER: STP 2724(1)S

FILE NAME: p07c216.dgn
PROJECT LEADER: D.E.G.
DESIGNED BY: M.J.L.
IPARM FILE: p07c216111.i
PLOT DATE: 31-OCT-2011 11:51
DRAWN BY: C.A.K.
CHECKED BY: D.W.E.
SHEET 31 OF 107