646.402 DURABLE 4 INCH WHITE LINE, THERMOPLASTIC
(ALL LINES WILL INCLUDE EDGE LINE BREAKS AND RADIUS FOR TOWN HIGHWAYS)
MORGAN:
STA 65+00.00 - STA 80+00.00 EDGE LINE LT & RT

646.412 DURABLE 4 INCH YELLOW LINE, THERMOPLASTIC
(ALL LINES WILL INCLUDE C/L BREAKS FOR TOWN HIGHWAYS) S=SOLID, D=DASHED

MORGAN:	LT	℄	RT
STA 65+00.00 - STA 80+00.00	S	-	S

646.602 TEMPORARY 4 INCH WHITE LINE, PAINT
(ALL LINES WILL INCLUDE EDGE LINE BREAKS AND RADIUS FOR TOWN HIGHWAYS)
MORGAN:
STA 65+00.00 - STA 80+00.00 EDGE LINE LT & RT

646.612 TEMPORARY 4 INCH YELLOW LINE, PAINT
(ALL LINES WILL INCLUDE C/L BREAKS FOR TOWN HIGHWAYS) S=SOLID, D=DASHED

MORGAN:	LT	℄	RT
STA 65+00.00 - STA 80+00.00	S	-	S

675.50 REMOVING SIGNS
AS SHOWN - 2

CURVE 15
PC = STA 59+90.82
PT = STA 66+84.48
R = 1500'
SEE SHEET 49 FOR SUPERELEVATION BANKING DIAGRAM

CURVE 16
PC = STA 71+91.44
PT = STA 76+19.95
R = 630'
SEE SHEET 49 FOR SUPERELEVATION BANKING DIAGRAM

CURVE 17
PC = STA 77+93.93
PT = STA 82+31.39
R = 500'
SEE SHEET 49 FOR SUPERELEVATION BANKING DIAGRAM

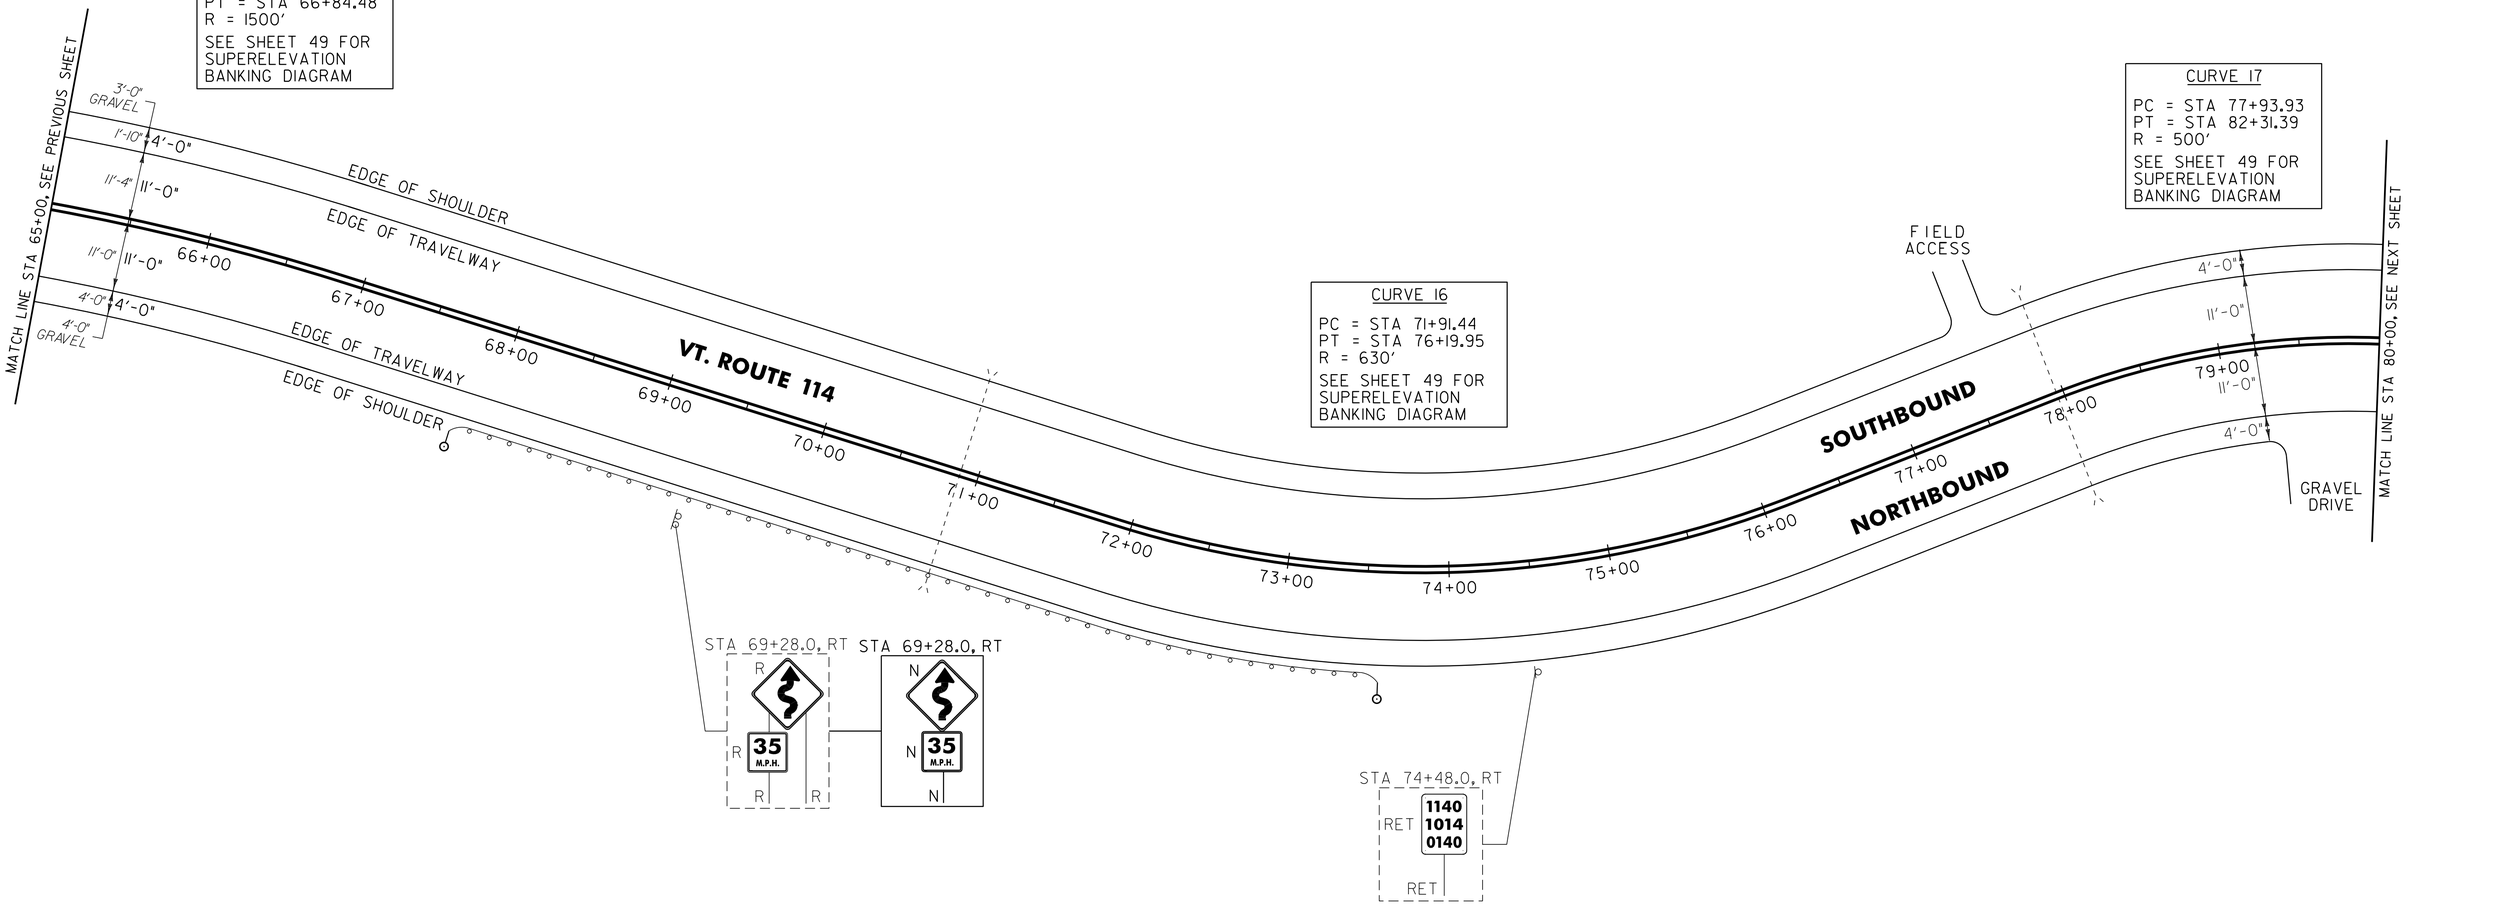

621.20 STEEL BEAM GUARDRAIL, GALVANIZED
MORGAN:
STA 68+34.0 - STA 73+21.5 RT (487.5 LF)

621.50 MANUFACTURED TERMINAL SECTION, FLARED
MORGAN:
STA 67+96.5 - STA 68+34.0 RT
STA 73+21.5 - STA 73+59.0 RT

621.80 REMOVAL AND DISPOSAL OF GUARDRAIL
MORGAN:
STA 69+57.0 - STA 73+59.0 RT (402.0 LF)

676.10 DELINEATOR WITH STEEL POST
MORGAN:
STA 67+96.5 RT
STA 73+59.0 RT

SIGN LEGEND
R = REMOVE
S = SALVAGE
N = NEW
RET = RETAIN
B-B = BACK TO BACK
EXISTING = - - - - - - -
NEW = ————————

NOT TO SCALE

PROJECT LAYOUT SHEET #12

PROJECT NAME: BRIGHTON - WARREN GORE
PROJECT NUMBER: STP 2724(I)S

FILE NAME: p07c216.dgn
PROJECT LEADER: D.E.G.
DESIGNED BY: M.J.L.
IPARM FILE: p07c216112.i
PLOT DATE: 31-OCT-2011 11:51
DRAWN BY: C.A.K.
CHECKED BY: D.W.E.
SHEET 32 OF 107