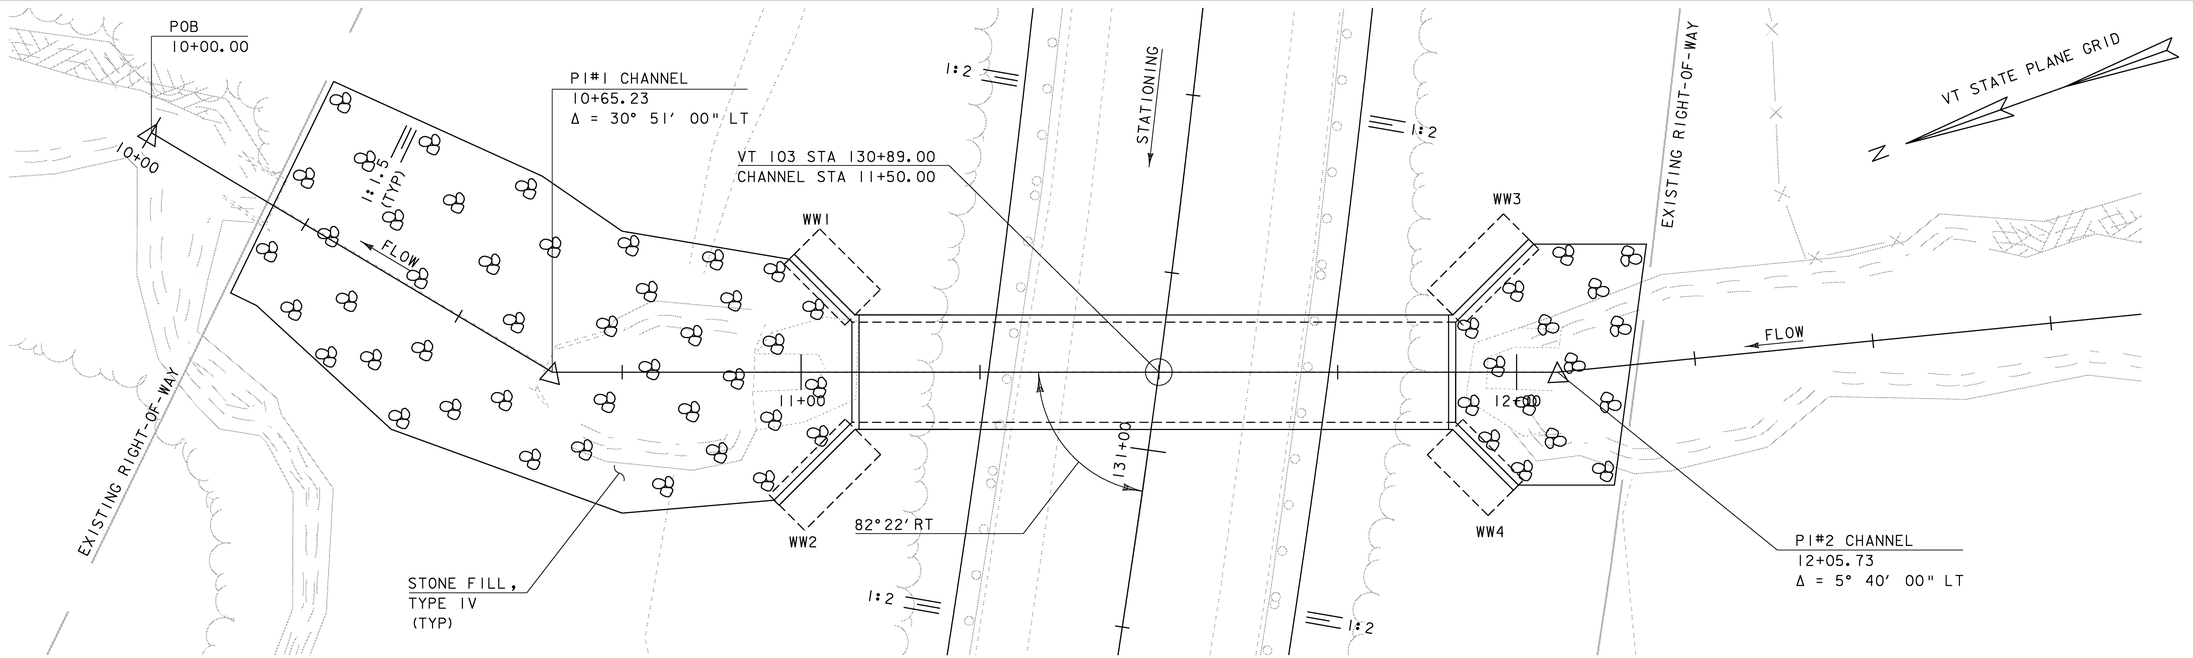

PLAN VIEW
SCALE 1" = 10′-0"
10 0 10

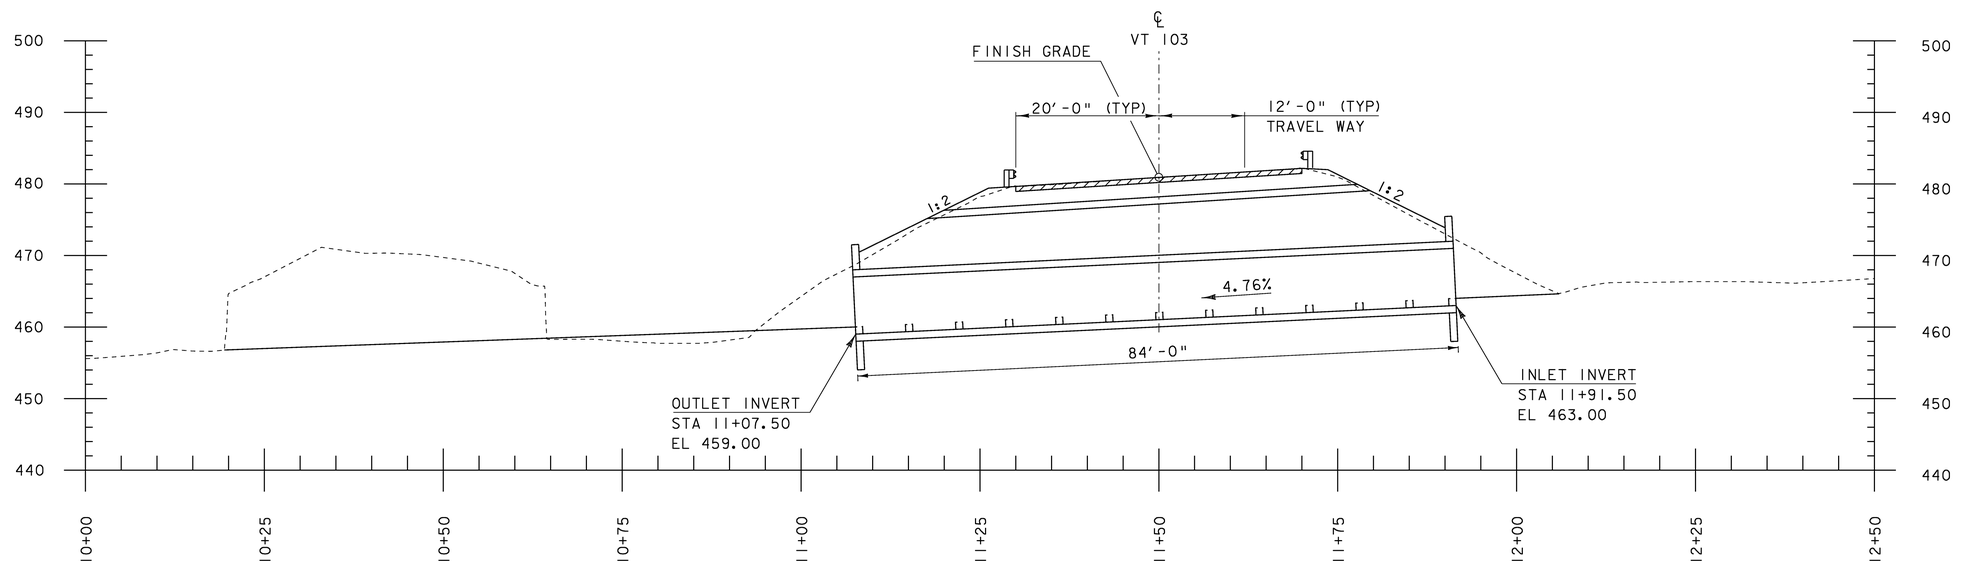

ELEVATION VIEW
SCALE 1" = 10′-0"
10 0 10

PROJECT NAME:	ROCKINGHAM
PROJECT NUMBER:	NH CULV (15)
FILE NAME: s08b064pe.dgn	PLOT DATE: 16-APR-2009
PROJECT LEADER: K. HIGGINS	DRAWN BY: J. SALVATORI
DESIGNED BY: J. SALVATORI	CHECKED BY: T. FILLBACH
PLAN & ELEVATION	SHEET 13 OF 27