BARRIER FENCE
STA. 41+75.00, LT. - STA. 41+94.75, LT. (24')
STA. 41+89.98, RT. - STA. 42+76.68, RT. (88')

TEMPORARY EROSION MATTING
STA. 41+75.00, LT. - STA. 41+89.98, LT.
STA. 42+31.18, LT. - STA. 42+72.51, LT.
STA. 41+75.00, RT. - STA. 42+76.80, RT.

PREFABRICATED CHECK DAM
STA. 41+75.00, LT. - STA. 41+89.98, LT.
STA. 42+31.18, LT. - STA. 42+72.51, LT.
STA. 41+75.00, RT. - STA. 42+76.80, RT.

INLET PROTECTION, TYPE I
STA. 42+28.4, 21.0' LT.

EPSC LEGEND

- PERMANENT EROSION MATTING
- TEMPORARY EROSION MATTING
- PDF — PROJECT DEMARCATION
- PREFABRICATED CHECK DAMS
- SILT FENCE
- INLET PROTECTION, TYPE I
- PIPE INLET PROTECTION
- SOIL TYPE BOUNDARY
- AG — AGRICULTURAL SOILS BOUNDARY
- ARCH — ARCHEOLOGICAL BOUNDARY
- LIMITS OF CONSTRUCTION (SOIL DISTURBANCE)
- BF — BARRIER FENCE

NOTES:

1. THESE PLANS SHOW A CONCEPTUAL EROSION PLAN, THE CONTRACTOR MUST SUBMIT A TEMPORARY EROSION CONTROL PLAN FOR APPROVAL.
2. TEMPORARY EROSION CONTROL MEASURES ARE CONCEPTUALLY SHOWN. THE CONTRACTOR MAY RELOCATE TEMPORARY MEASURES TO IMPROVE EROSION CONTROL WITH APPROVAL OF THE RESIDENT ENGINEER AND ON SITE COORDINATOR. SILT FENCE SHALL NOT BE INSTALLED ACROSS CONTOURS.
3. THE CONTRACTOR SHALL USE OTHER TEMPORARY EROSION CONTROL MEASURES AS NECESSITATED BY THE SEQUENCE OF CONSTRUCTION OR AS DIRECTED BY THE RESIDENT ENGINEER AND ON SITE COORDINATOR.
4. REFER TO TEMPORARY EROSION CONTROL DETAIL SHEETS FOR ADDITIONAL DETAILS.

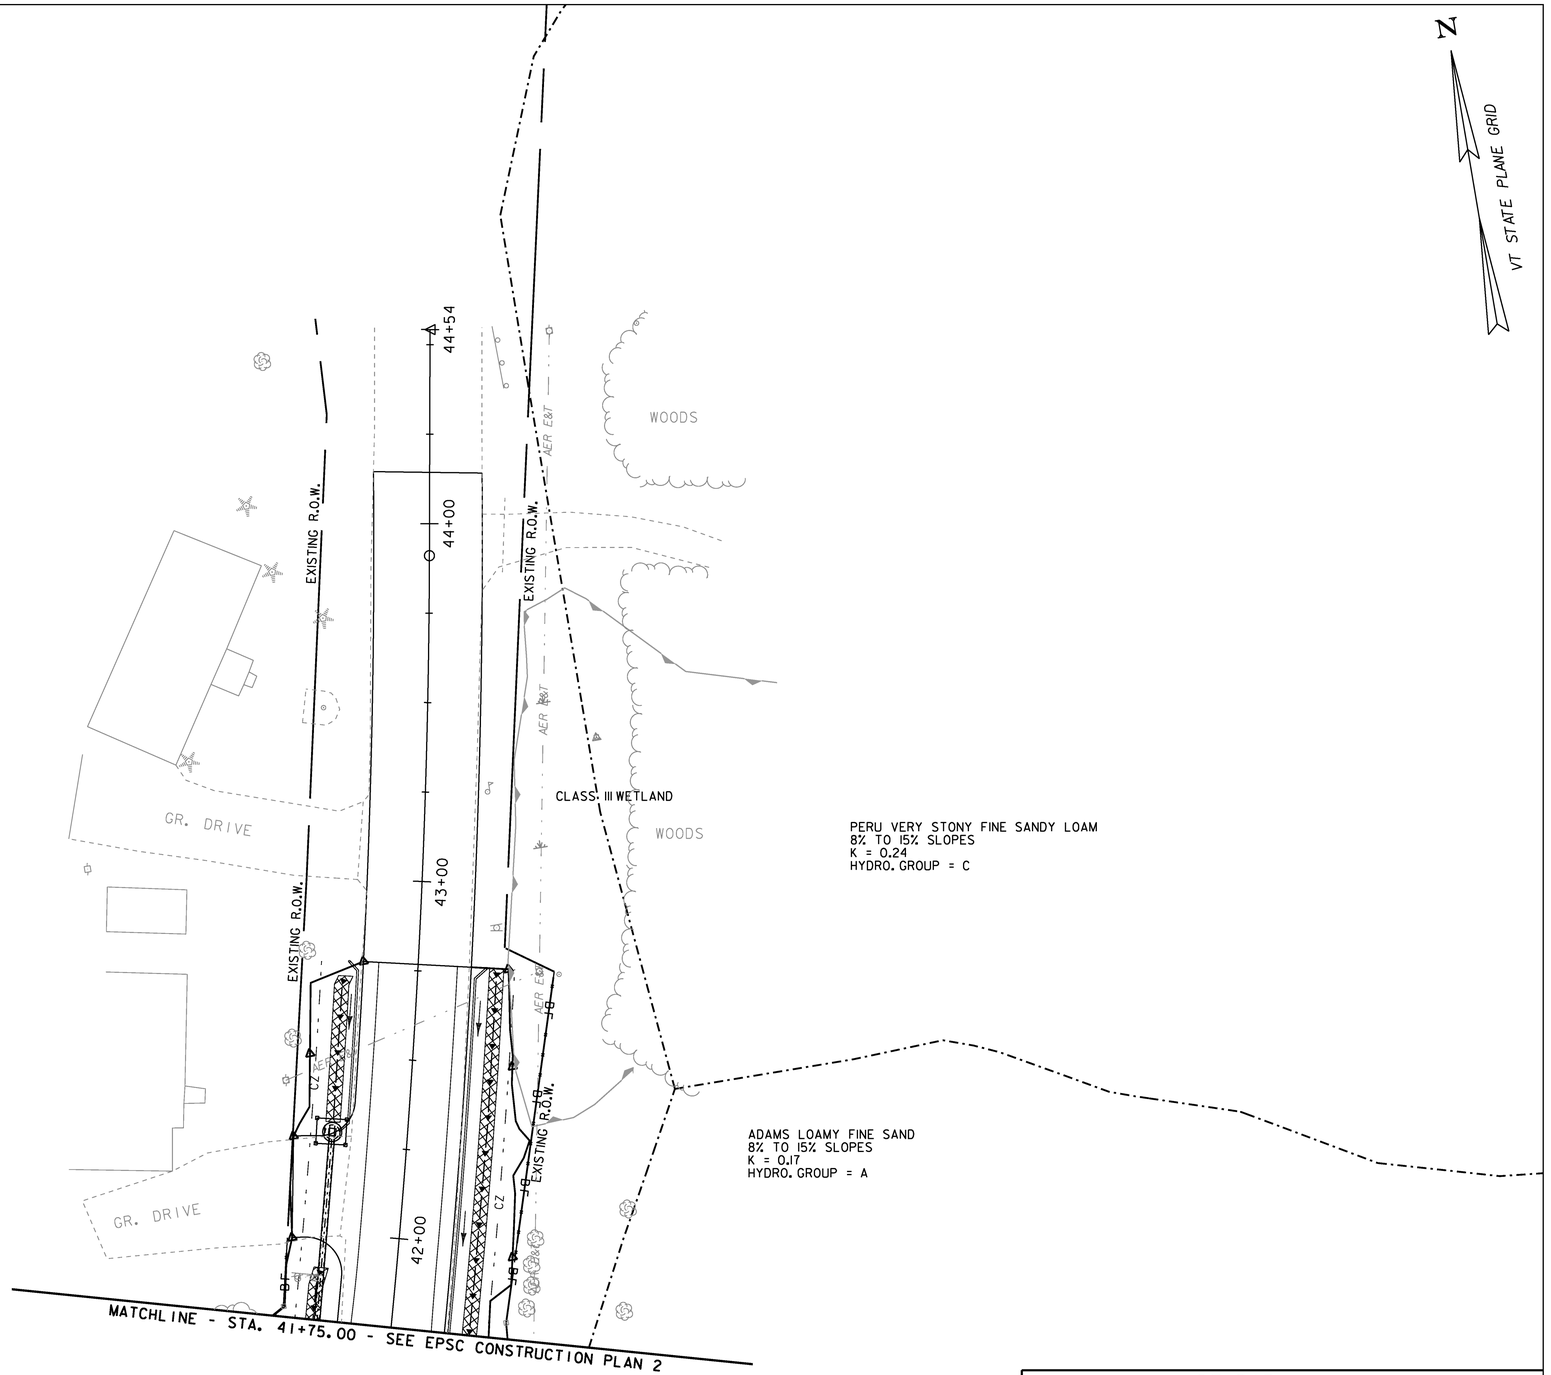

0 20 40
SCALE IN FEET

PROJECT NAME: HYDE PARK
PROJECT NUMBER: HES 030-2(23)

FILE NAME: t08bl26bdr.dgn
PROJECT LEADER: JLS
DESIGNED BY: MBL
EPSC CONSTRUCTION SITE PLAN 4

PLOT DATE: 08-DEC-2010
DRAWN BY: MBL
CHECKED BY: JAD
SHEET 59 OF 100